

**CITY OF LA VISTA
MAYOR AND CITY COUNCIL REPORT
DECEMBER 18, 2018 AGENDA**

Subject:	Type:	Submitted By:
APPLICATION FOR PUD SITE PLAN – LOT 1, SOUTHPORT EAST REPLAT FIVE (NW OF WESTPORT PKWY)	◆ RESOLUTION ORDINANCE RECEIVE/FILE	CHRISTOPHER SOLBERG CITY PLANNER

SYNOPSIS

A public hearing has been scheduled and a resolution prepared to approve a PUD Site Plan Amendment to allow for the construction of a restaurant, located on approximately 3.39 acres in Southport West.

FISCAL IMPACT

None.

RECOMMENDATION

Approval.

BACKGROUND

A public hearing has been scheduled to consider an application submitted by HOA Restaurant Holder, LLC for a PUD Site Plan Amendment to allow for the construction of a restaurant on approximately 3.39 acres platted as Lot 1, Southport West Replat Five. The site is located northwest of Westport Parkway, between Mutual of Omaha bank and Boot Barn.

The original PUD Site Plan for this property was approved on October 7, 2014. The property lies within the Gateway Corridor Overlay District as well as Southport West and is subject to the building design review process. The applicant has submitted the building design for staff review, which is ongoing. Design review must be completed prior to the issuance of a building permit.

A detailed staff report is attached.

The Planning Commission held a public hearing on November 15, 2018 and voted unanimously to recommend approval of the PUD Site Plan Amendment, contingent on satisfactory finalization and recording of a common area installation and maintenance agreement and the substantial completion of the design review process prior to City Council approval, as the PUD Site Plan request is consistent with the Comprehensive Plan and the Zoning Ordinance.

RESOLUTION NO. _____

A RESOLUTION OF THE MAYOR AND CITY COUNCIL OF THE CITY OF LA VISTA, NEBRASKA, DETERMINING CONDITIONS FOR APPROVAL OF A PLANNED UNIT DEVELOPMENT (PUD) SITE PLAN AMENDMENT FOR LOT 1, SOUTHPORT WEST REPLAT FIVE, LOCATED IN THE SW 1/4 OF SECTION 18, T14N, R12E OF THE 6TH P.M., SARPY COUNTY, NEBRASKA.

WHEREAS, the applicant, HOA Restaurant Holder, LLC, has made an application for approval of a PUD Site Plan Amendment for Lot 1, Southport West Replat Five; and

WHEREAS, the City Planner and the City Engineer have reviewed the PUD Site Plan Amendment; and

WHEREAS, the La Vista Planning Commission has reviewed the application and recommends approval.

NOW THEREFORE, BE IT RESOLVED by the Mayor and City Council of the City of La Vista, Nebraska, that the PUD Site Plan Amendment for Lot 1, Southport West Replat Five, located in the Southwest ¼ of Section 18, T14N, R12E of the 6th P.M., Sarpy County, Nebraska, generally located South of Interstate 80 on the Northwest corner of Westport Parkway, be, and hereby is, approved.

PASSED AND APPROVED THIS 18TH DAY OF DECEMBER 2018.

CITY OF LA VISTA

ATTEST:

Douglas Kindig, Mayor

Pamela A. Buethe, CMC
City Clerk



**CITY OF LA VISTA
PLANNING DIVISION
RECOMMENDATION REPORT**

CASE NUMBER: PPUD-18-0005

For Hearing of: December 18, 2018
Report Prepared on: December 11, 2018

I. GENERAL INFORMATION

A. APPLICANT:

HOA Restaurant Holder, LLC

B. PROPERTY OWNER(S):

RBTJ LLC
PO Box 248
Paxton, NE 69155

C. LOCATION:

South of Interstate 80 on northwest corner Westport Parkway.

D. LEGAL DESCRIPTION:

Lot 1 Southport West Replat Five

E. REQUESTED ACTION(S):

Planned Unit Development (PUD) Site Plan amendment to allow for the development of a restaurant.

F. EXISTING ZONING AND LAND USE:

C-3 Highway Commercial/Office Park District, Gateway Corridor District (Overlay District), and Southport West PUD District (Overlay District); the property is currently vacant.

G. PROPOSED USES:

Developer wishes to construct a 5,633 square foot freestanding restaurant building.

H. SIZE OF SITE: 3.39 Acres.

II. BACKGROUND INFORMATION

- A. EXISTING CONDITION OF SITE:** The existing site is vacant ground. There is a slight downward grade to the south.

B. GENERAL NEIGHBORHOOD/AREA LAND USES AND ZONING:

1. **North:** Andover Pointe; R-3 High Density Residential and Gateway Corridor District (Overlay District) (west of Interstate 80).
2. **West:** Boot Barn; C-3 Highway Commercial/Office Park District, Gateway Corridor District (Overlay District), and Southport West PUD District (Overlay District)
3. **South:** Cabela's; C-3 Highway Commercial/Office Park District, Gateway Corridor District (Overlay District), and Southport West PUD District (Overlay District)
4. **East:** Mutual of Omaha Bank; C-3 Highway Commercial/Office Park District, Gateway Corridor District (Overlay District), and Southport West PUD District (Overlay District)

C. RELEVANT CASE HISTORY:

1. The PUD Plan and Ordinance for Southport West was originally approved on December 21, 2004.
2. The PUD Ordinance for Southport West was last amended on February 16, 2016.
3. The Final PUD Site Plan, Replat, and Subdivision Agreement for Southport West Replat 5 were approved on October 7, 2014.

III. ANALYSIS

A. COMPREHENSIVE PLAN: The Future Land Use Map of the Comprehensive Plan designates this property for commercial uses.

B. OTHER PLANS: N/A

C. TRAFFIC AND ACCESS:

1. Access to the property will be provided from an existing entrance off of Westport Parkway that currently serves Boot Barn and the rest of Southport West Replat 5. Upon development of the balance of this lot, a connection northward to Lot 16 Southport West will be constructed to allow through-access.
2. The proposed development of a restaurant on part of Lot 1 is consistent with the range of uses assumed for Southport West in prior traffic impact studies. Additionally, the applicant has provided a statement as to expected peak hour trips (inbound and outbound) during the weekday, evening rush hour of 4:30 to 5:30 pm. Based on this information, the City Engineer has concluded that a new traffic impact study would not be required.

D. UTILITIES: All utilities are available to the site.

E. PARKING REQUIREMENTS:

1. The plans indicate approximately 5,633 square feet of gross floor area. The zoning regulations would require one stall per 100 square feet plus one space per employee on the peak shift. The gross floor area requires 57 stalls. The peak shift employment has been stated as 20 employees during peak shift. The parking count is 114 stalls (110 without the “food to-go” stalls) which exceeds the requirement.

F. LANDSCAPING:

The landscape plan is currently under review by the City’s Design Review Architect as part of the overall building and site design package. The design review process needs to be substantially complete prior to City Council review.

G. BUILDING DESIGN:

The building design is currently under review by the City’s Design Review Architect as part of the overall building and site design package. The design review process needs to be completed prior to application for building permit.

IV. REVIEW COMMENTS:

1. The applicant has submitted a proposed schedule of construction that is compliant and acceptable to staff.
2. Steve Thornburg of the Papillion Fire Department has noted that the Fire Department approves of the PUD Amendment as long as the proposed development complies with emergency responder radio coverage requirements. This shall be verified by the Papillion Fire Department upon the completion of construction.
3. The development will need to obtain FAA approval prior to the issuance of a building permit.
4. The proposed common area installation and maintenance agreement needs to be approved, executed and recorded prior to obtaining a building permit. The form of the agreement must be approved prior to City Council action on the PUD.

V. STAFF RECOMMENDATION – PUD SITE PLAN AMENDMENT:

Approval of the PUD Site Plan for a restaurant development contingent on the recording of the common area installation and maintenance agreement as the PUD Site Plan request is consistent with the Comprehensive Plan and the Zoning Ordinance.

VI. PLANNING COMMISSION RECOMMENDATION – PUD SITE PLAN AMENDMENT:

The Planning Commission held a meeting on November 15, 2018 and unanimously voted to recommend approval of the PUD Site Plan Amendment, contingent on satisfactory finalization and recording of a common area installation and maintenance agreement and the substantial completion of the design review process prior to City Council approval, as the PUD Site Plan request is consistent with the Comprehensive Plan and the Zoning Ordinance.

VII. ATTACHMENTS TO REPORT:

1. Vicinity Map
2. Staff Review and Consultant Response Letters
3. Draft PUD Site Plan Map Set


VIII. COPIES OF REPORT TO:

1. Brian Nebel, Consolidated Development Services
2. LeAmber Yisrael, HOA Restaurant Holder, LLC
3. David Tipton, CEI Engineering
4. Tim Holzfaster, RBTJ, LLC
5. Public Upon Request


Prepared by:  12/12/18

Community Development Director

Date

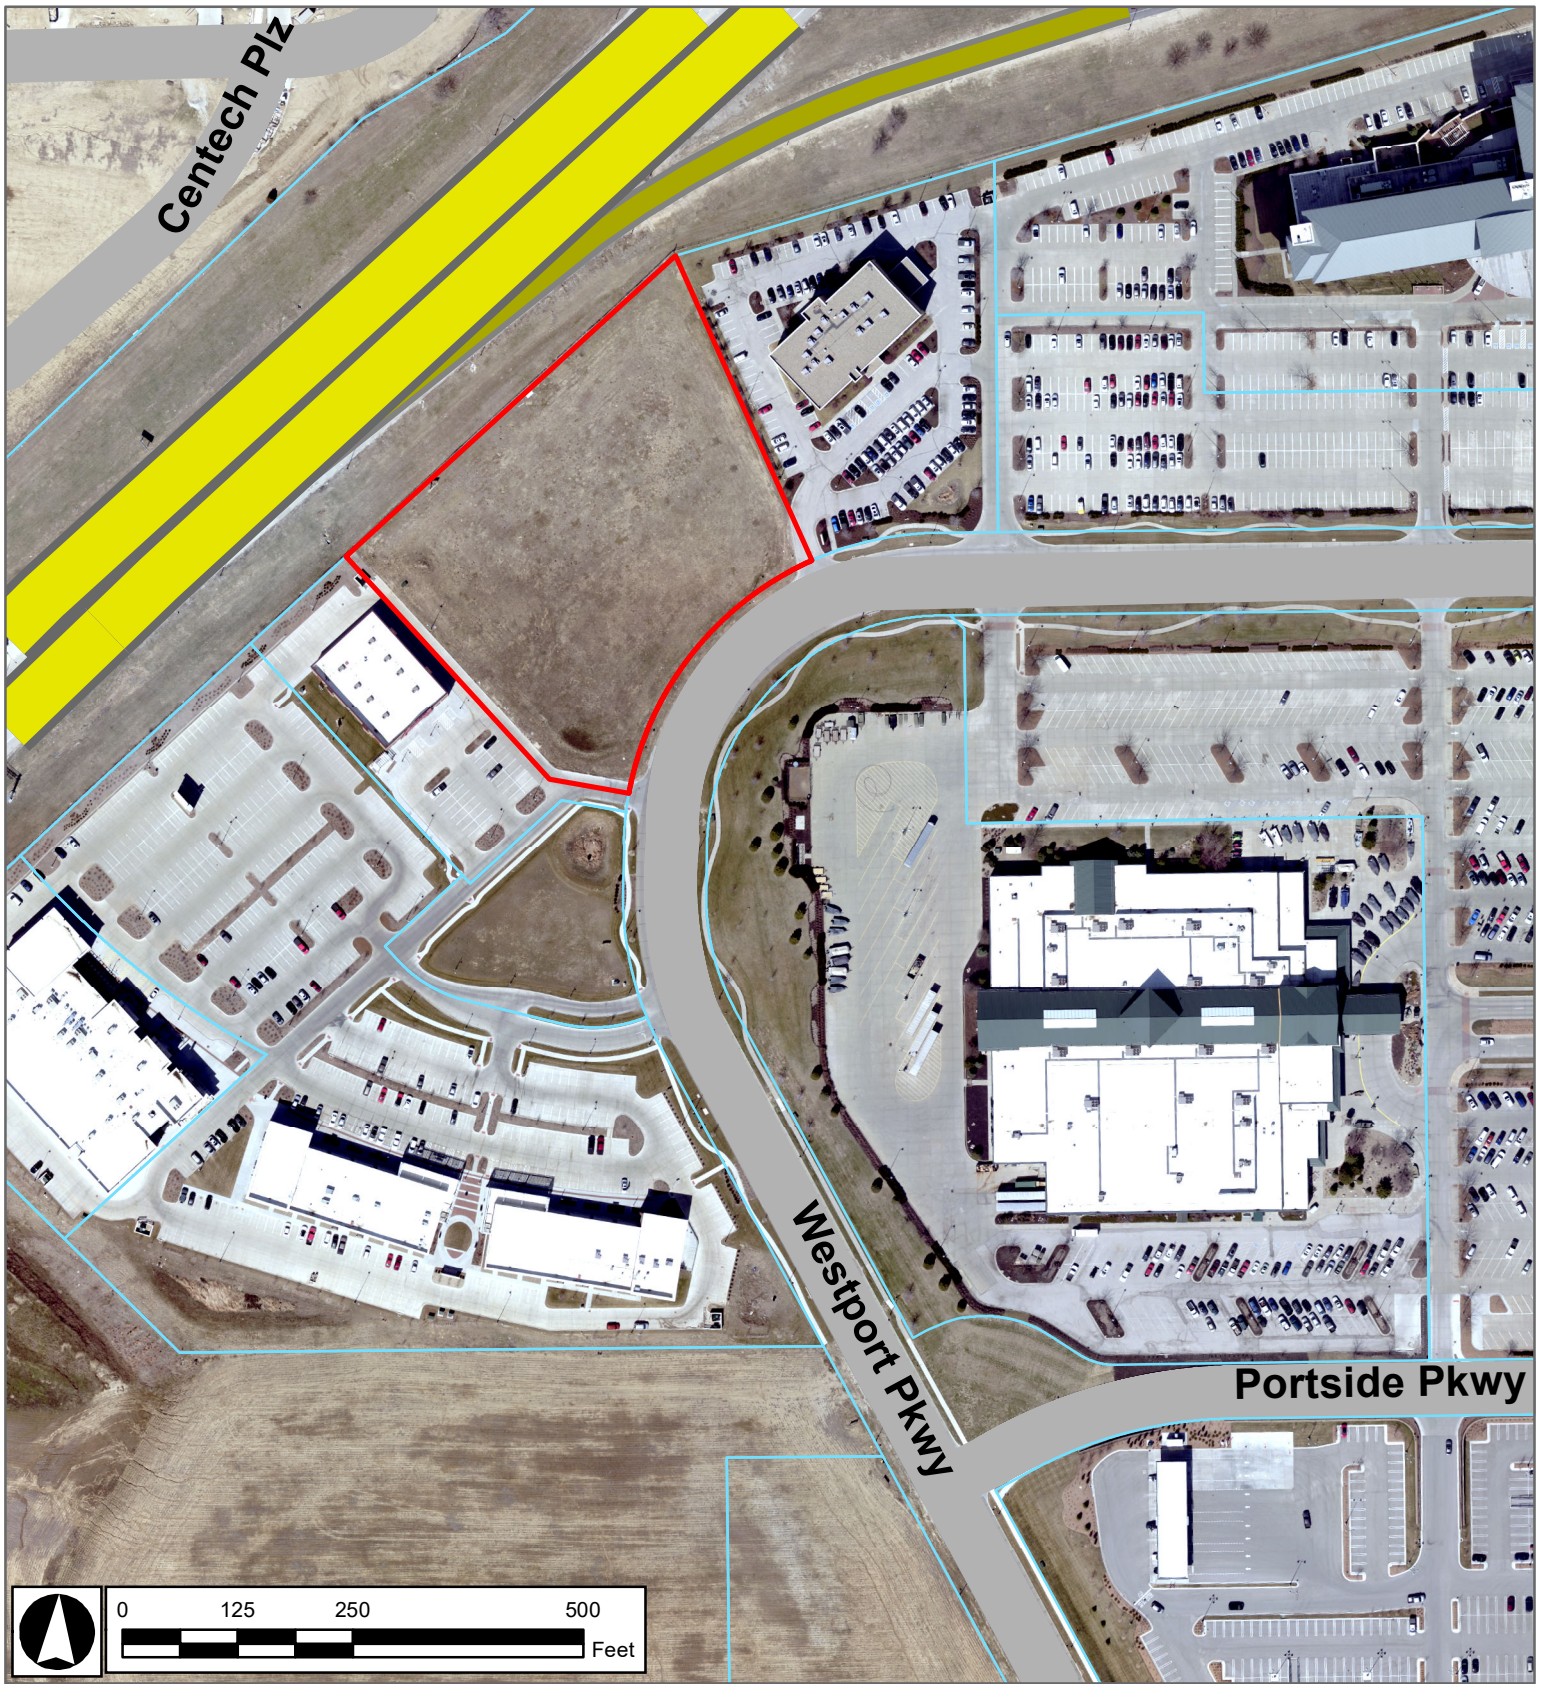

Project Vicinity Map

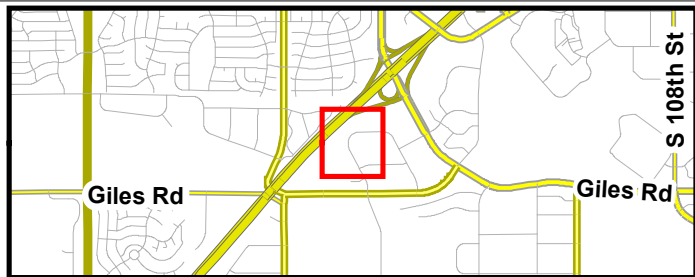

**Hooters PUD Amendment:
Lot 1, Southport West Replat Five**

11/7/18
CRB



September 17, 2018



Brian Nebel
Consolidated Development Services
14901 Quorum Drive, Suite 310
Dallas, TX 75254

RE: Hooters Restaurant
Proposed Planned Unit Development (PUD) Site Plan Amendment - Initial
Review

Mr. Nebel,

We have reviewed the documents submitted for the above-referenced application. Based on the elements for consideration set forth in the applicable sections of the Zoning Ordinance and in reference to the existing PUD plan that was approved on October 7, 2014, for Southport West Replat Five which also covered this lot, the City has the following comments:

1. Article 5.15.04.01: The applicant needs to submit a proposed schedule of construction that is compliant with this article.
2. Article 5.15.04.02: A copy of a proposed common area installation and maintenance agreement needs to be provided along with a statement identifying which entities are to be a party to the agreement. It appears at a minimum, the shared, private infrastructure would be the shared roadway along the common boundary of Lots 1 and 2 as well as the front driveway across the restaurant site to the remaining portion of Lot 1. If there are any other items to be shared, such as lighting, they need to be set forth in the agreement. A final version that has been approved, executed and recorded will be needed prior to obtaining a building permit. Staff recommends the form of the agreement be approved prior to the City Council action on the PUD. The portion of the existing drainage and detention easement in favor of the City and located on Lot 1 will need to be released. This should occur after a building permit is issued and prior to the Certificate of Occupancy if the PUD is approved and the development proceeds. This portion of the existing easement is not required to remain.
3. Article 5.15.04.03: The proposed development of a restaurant on part of Lot 1 is consistent with the range of uses assumed for Southport West in prior traffic impact studies. For this reason, the City Engineer does not recommend a new traffic impact study be undertaken. But, the applicant needs to provide a statement as to expected peak hour trips (inbound and outbound) during the weekday, evening rush hour of 4:30 to 5:30 pm. Relative to the proposed driveways being adequate to serve the proposed development, the City

City Hall
8116 Park View Blvd.
La Vista, NE 68128-2198
p: 402-331-4343
f: 402-331-4375

Community Development
8116 Park View Blvd.
p: 402-331-4343
f: 402-331-4375

Fire
8110 Park View Blvd.
p: 402-331-4748
f: 402-331-0410

Golf Course
8305 Park View Blvd.
p: 402-339-9147

Library
9110 Giles Rd.
p: 402-537-3900
f: 402-537-3902

Police
7701 South 96th St.
p: 402-331-1582
f: 402-331-7210

Public Buildings & Grounds
8112 Park View Blvd.
p: 402-331-4343
f: 402-331-4375

Public Works
9900 Portal Rd.
p: 402-331-8927
f: 402-331-1051

Recreation
8116 Park View Blvd.
p: 402-331-3455
f: 402-331-0299

www.cityoflavista.org
info@cityoflavista.org

Engineer recommends that the proposed entry drive in front of the restaurant be better aligned with the existing driveway that leads southwesterly in front of the Boot Barn. The concern is the short amount of stacking to the internal intersection from Westport Parkway and potential for gridlock with conflicting traffic movements. A representative sketch of the necessary changes has been attached to this review letter. The applicant should expect that there will be congestion at peak hours at intersections connecting to Giles Road.

4. Article 5.15.04.04: The Papillion Fire Marshall's office requires the provision of a separate Emergency Vehicle Access Plan which includes Site Plan, Fire Lane, Fire Hydrants, PIV, and FDC - Use Auto-Turn Professional, or similar program, using specifications provided by Fire Marshal.

All new buildings shall have approved radio coverage for emergency responders within the building based upon the existing coverage levels of the public safety communication systems of the jurisdiction at the exterior of the building. This section shall not require improvement of the existing public safety communication systems. This shall be verified upon the completion of construction.

5. Article 5.15.04.05: The application to amend the PUD needs to be signed by at least 51% of the initial PUD property owners. Provision of signed letters of support would be acceptable.
6. Article 5.15.04.06: The applicant will need to update the open space and site parking data for Lot 1 (both the proposed development portion and an assumption for the remaining portion of Lot 1) to amend the information set forth in the current PUD plan for Southport West Replat Five approved on October 7, 2014. There needs to be an indication of the continuation of the proposed front driveway across the remainder of Lot 1 to reach the shared access with adjacent Lot 16 of Southport West, which is consistent with the existing PUD plan.
7. Article 5.15.04.07: The current PUD indicates that Lot 1 is not subject to sharing of parking with other lots. The plans indicate approximately 5,633 SF of gross floor area. The zoning regulations would require one stall per 100 square feet plus one space per employee on the peak shift. The gross floor area requires 57 stalls. The peak shift employment is not stated. The parking count is 114 stalls (110 without the "to-go" stalls) which most likely exceeds the requirement. The applicant needs to state the peak employment shift to complete the parking review. It should be noted that the data table on the Site Plan indicates required parking to be 112 spaces based on 1 per 100 sf, so some clarification is needed or correction to the data table. If there is excess parking, the applicant needs to indicate whether there will be shared parking with the remainder of Lot 1.
8. Article 5.15.04.08: The Site Plan needs to have dimensions of green spaces along Westport Parkway and I-80 labelled to demonstrative compliance with the minimum requirement of 15 feet. Also, the site plan needs to contain data

showing compliance with the minimum requirement of 25% greenspace for the total lot and 10% of the parking lot area being landscaped as set forth in the current PUD for this property.

The grading plan submitted does not depict the required berming of the landscaped areas along Westport Parkway as required per Section 8(B)(ii)(c) of the Southport West PUD.

The landscape plan is currently under review by the City's Design Review Architect as part of the overall building and site design package. A separate design review letter will be forwarded once the initial review has been completed. The design review process needs to be substantially complete prior to proceeding through City Council approval process.

9. Article 5.15.04.09: The setbacks in the site information table and on the map of the site plan need to depict the setbacks set forth within Section 5.12.06.01 of the Zoning Ordinance. Specifically,

Front Yard Setback:	25'
Front Yard Setback (when parking present in front yard):	50'
Side Yard Setback:	15'
Rear Yard Setback:	15'

Please note that the lot line along the Interstate 80 right-of-way is not considered a rear yard. As per the graphic, "Example of possible Lot Configurations and Yard Requirement" on page 32 of the Zoning Ordinance, this is considered a front yard.

10. Article 5.15.04.10: Building coverage does not appear to be an issue, but data should be set forth on the site layout plan to show compliance with the 60% limitation.
11. Article 5.15.04.11: Not applicable.
12. Article 5.15.04.12: While there is not specifically common open space, there is shared, private infrastructure. The applicant should be aware of the requirement to participate in the operation and maintenance of such facilities.
13. Article 5.15.04.13: Not applicable.
14. Article 5.15.04.14: The plan is compliant as proposed subject to showing the remainder of Lot 1 having a connection to the proposed development and the shared access with Lot 16 of Southport West.
15. Article 5.15.04.15: The sidewalk along Westport Parkway is properly noted to be 5 feet wide by 6 inches thick. The sidewalk needs to be continued to the

existing drive approach and align with the existing sidewalk on the southerly side of the existing drive approach. The existing sidewalk is not shown.

16. Article 5.15.04.16: Not applicable.

17. Articles 5.15.04.17-21: The building and site design is currently under review by the City's Design Review Architect. A separate design review letter will be forwarded once the initial review has been completed. The design review process needs to be substantially complete prior to proceeding through the City Council approval process.

18. Article 5.15.05.04: Provide a statement on the Post Area Drainage Map that the drainage system will be sized to address first ½ of storm water runoff for water quality and to limit peak storm water runoff flows for 2-year events to pre-development levels.

Note that the development will need to obtain FAA approval prior to the issuance of a building permit. Also, there may be private, protective covenants recorded against the property that the applicant should review.

In order for the PUD to be considered for review at the October 18, 2018 Planning Commission meeting, revised PUD plan set documents will need to be provided for further review. Please submit 4 full size copies (along with electronic copies) of the revised documents by September 26, 2018 to ensure that the application stays on track for the review by Planning Commission.

If you have any questions regarding these comments please feel free to contact me at any time.

Thank you,



Christopher Solberg, AICP
City Planner

Attachment

cc: David Tipton, CEI Engineering
Ann Birch, Community Development Director
John Kottmann, City Engineer

PROTO V
4,674 SF
PATIO 618 SF
WIC/WIF 341 SF
FFE = 1112.20

R=345.00' (P&M) L=334.78' (P
CH=S35°35'49"W 321.80' (P&M)

WESTPORT PARKWAY
PUBLIC RIGHT-OF-WAY 90.00' WIDTH

N82°12'09"W 88.09' (P&M)

30" RCP
FL = 1100.19

LA VISTA CITY ENGR
REVISION REQUEST
SEPT. 17, 2018
1"=20'

Response to Proposed Planned Unit Development (PUD) Site Plan Amendment
Initial Review Comments
for
Hooters
12710 Westport Parkway
La Vista, NE 68138

September 26, 2018

Introduction:

Below in **bold font** are the written responses to the Initial Comments for the above project.

1. Article 5.15.04.01: The applicant needs to submit a proposed schedule of construction that is compliant with this article.

Hooters is preparing this schedule. As it has to account for replat, DRB, City/State Health/FAA approvals of building plans, that critical path timeline is being confirmed.

2. Article 5.15.04.02: A copy of a proposed common area installation and maintenance agreement needs to be provided along with a statement identifying which entities are to be a party to the agreement. It appears at a minimum, the shared, private infrastructure would be the shared roadway along the common boundary of Lots 1 and 2 as well as the front driveway across the restaurant site to the remaining portion of Lot 1. If there are any other items to be shared, such as lighting, they need to be set forth in the agreement. A final version that has been approved, executed and recorded will be needed prior to obtaining a building permit. Staff recommends the form of the agreement be approved prior to the City Council action on the PUD. The portion of the existing drainage and detention easement in favor of the City and located on Lot 1 will need to be released. This should occur after a building permit is issued and prior to the Certificate of Occupancy if the PUD is approved and the development proceeds. This portion of the existing easement is not required to remain.

Hooters is working on this document with their legal counsel with the goal of approval prior to the 11/20/18 City Council date.

3. Article 5.15.04.03: The proposed development of a restaurant on part of Lot 1 is consistent with the range of uses assumed for Southport West in prior traffic impact studies. For this reason, the City Engineer does not recommend a new traffic impact study be undertaken. But, the applicant needs to provide a statement as to expected peak hour trips (inbound and outbound) during the weekday, evening rush hour of 4:30 to 5:30 pm.

We are working with Hooters and our engineer to confirm the expected peak hour trips.

Relative to the proposed driveways being adequate to serve the proposed development, the City Engineer recommends that the proposed entry drive in front of the restaurant be better aligned

with the existing driveway that leads southwesterly in front of the Boot Barn. The concern is the short amount of stacking to the internal intersection from Westport Parkway and potential for gridlock with conflicting traffic movements. A representative sketch of the necessary changes has been attached to this review letter. The applicant should expect that there will be congestion at peak hours at intersections connecting to Giles Road.

The revised plans show the entry configuration revised per City Engineer's redlined plan.

4. Article 5.15.04.04: The Papillion Fire Marshall's office requires the provision of a separate Emergency Vehicle Access Plan which includes Site Plan, Fire Lane, Fire Hydrants, PIV, and FDC - Use Auto-Turn Professional, or similar program, using specifications provided by Fire Marshal.

The revised plans include an Emergency Vehicle Access Plan sheet.

All new buildings shall have approved radio coverage for emergency responders within the building based upon the existing coverage levels of the public safety communication systems of the jurisdiction at the exterior of the building. This section shall not require improvement of the existing public safety communication systems. This shall be verified upon the completion of construction.

Acknowledged

5. Article 5.15.04.05: The application to amend the PUD needs to be signed by at least 51% of the initial PUD property owners. Provision of signed letters of support would be acceptable.

We have obtained a list of current PUD property owners, and will be sending letters to all, requesting signed letters of support. We understand that this will need to be provided prior to City Council approval.

6. Article 5.15.04.06: The applicant will need to update the open space and site parking data for Lot 1 (both the proposed development portion and an assumption for the remaining portion of Lot 1 to amend the information set forth in the current PUD plan for Southport West Replat Five approved on October 7, 2014. There needs to be an indication of the continuation of the proposed front driveway across the remainder of Lot 1 to reach the shared access with adjacent Lot 16 of Southport West, which is consistent with the existing PUD plan.

The revised plans address this comment.

7. Article 5.15.04.07: The current PUD indicates that Lot 1 is not subject to sharing of parking with other lots. The plans indicate approximately 5,633 SF of gross floor area. The zoning regulations would require one stall per 100 square feet plus one space per employee on the peak shift. The gross floor area requires 57 stalls. The peak shift employment is not stated. The parking count is 114 stalls (110 without the "to-go" stalls) which most likely exceeds the requirement. The applicant needs to state the peak employment shift to complete the parking review. It should be noted that the data table on the Site Plan indicates required parking to be 112 spaces based on 1 per 100 sf, so some clarification is needed or correction to the data table. If there is excess parking, the applicant needs to indicate whether there will be shared parking with the remainder of Lot 1.

As this is the first location where Hooters will be constructing their smaller building, the number of employees is being confirmed. We will have that figure and an updated parking count prior to the 10/18 Planning Commission meeting.

8. Article 5.15.04.08: The Site Plan needs to have dimensions of green spaces along Westport Parkway and 1-80 labelled to demonstrate compliance with the minimum requirement of 15 feet. Also, the site plan needs to contain data showing compliance with the minimum requirement of 25% greenspace for the total lot and 10% of the parking lot area being landscaped as set forth in the current PUD for this property.

The revised plans address these comments.

The grading plan submitted does not depict the required berming of the landscaped areas along Westport Parkway as required per Section 8(B) (ii) (c) of the Southport West PUD.

Please confirm how large of an area (i.e. percentage of the overall Secondary Street Frontage Green Space) must be bermed, and what the minimum berm height requirement is. Exhibit C of the Southport West Design Guidelines refers to a 3' maximum height.

The landscape plan is currently under review by the City's Design Review Architect as part of the overall building and site design package. A separate design review letter will be forwarded once the initial review has been completed. The design review process needs to be substantially complete prior to proceeding through City Council approval process.

We will respond to the City Design Review Architect's comments as soon as possible once we receive them.

9. Article 5.15.04.09: The setbacks in the site information table and on the map of the site plan need to depict the setbacks set forth within Section 5.12.06.01 of the Zoning Ordinance. Specifically,

Front Yard Setback: 25'

Front Yard Setback (when parking present in front yard): 50'

Side Yard Setback: 15'

Rear Yard Setback: 15'

Please note that the lot line along the Interstate 80 right-of-way is not considered a rear yard. As per the graphic, "Example of possible Lot Configurations and Yard Requirement" on page 32 of the Zoning Ordinance, this is considered a front yard.

The revised plans address this comment.

10. Article 5.15.04 .10: Building coverage does not appear to be an issue, but data should be set forth on the site layout plan to show compliance with the 60% limitation.

The revised plans address this comment.

11. Article 5.15.04.11: Not applicable.

12. Article 5.15.04.12: While there is not specifically common open space, there is shared, private infrastructure. The applicant should be aware of the requirement to participate in the operation and maintenance of such facilities.

Acknowledged

13. Article 5.15.04.13: Not applicable.
14. Article 5.15.04.14: The plan is compliant as proposed subject to showing the remainder of Lot 1 having a connection to the proposed development and the shared access with Lot 16 of Southport West.
15. Article 5.15.04.15: The sidewalk along Westport Parkway is properly noted to be 5 feet wide by 6 inches thick. The sidewalk needs to be continued to the existing drive approach and align with the existing sidewalk on the southerly side of the existing drive approach. The existing sidewalk is not shown.

The revised plans show the new sidewalk being extended to the curb and will align with the existing sidewalk on the south side of the driveway.

16. Article 5.15.04.16: Not applicable.
17. Articles 5.15.04.17-21: The building and site design is currently under review by the City's Design Review Architect. A separate design review letter will be forwarded once the initial review has been completed. The design review process needs to be substantially complete prior to proceeding through the City Council approval process.

We will respond to the City Design Review Architect's comments as soon as possible once we receive them.

18. Article 5.15.05.04: Provide a statement on the Post Area Drainage Map that the drainage system will be sized to address first Yi of storm water runoff for water quality and to limit peak storm water runoff flows for 2-year events to pre- development levels.

The revised plans address this comment.

Note that the development will need to obtain FAA approval prior to the issuance of a building permit.

Acknowledged.

Also, there may be private, protective covenants recorded against the property that the applicant should review.

Acknowledged.

END OF COMMENTS

Thank you for your time and attention to this project. Please contact me with any questions or comments.

Sincerely,

A handwritten signature in blue ink, appearing to read 'B. Nebel', with a stylized flourish at the end.

Brian Nebel

Property Development Manager



October 1, 2018

Brian Nebel
Consolidated Development Services
14901 Quorum Drive, Suite 310
Dallas, TX 75254

RE: Hooters Restaurant
Proposed Planned Unit Development (PUD) Site Plan Amendment – 2nd
Review

Mr. Nebel,

We have reviewed the resubmitted documents submitted for the above-referenced application. Based on the elements for consideration set forth in the applicable sections of the Zoning Ordinance and in reference to the existing PUD plan that was approved on October 7, 2014, for Southport West Replat Five which also covered this lot, the City has the following comments:

1. Article 5.15.04.01: The applicant needs to submit a proposed schedule of construction that is compliant with this article. Applicant has notified the City that work on this document is still underway. We await the submittal of this document.
2. Article 5.15.04.02: A copy of a proposed common area installation and maintenance agreement needs to be provided along with a statement identifying which entities are to be a party to the agreement. It appears at a minimum, the shared, private infrastructure would be the shared roadway along the common boundary of Lots 1 and 2 as well as the front driveway across the restaurant site to the remaining portion of Lot 1. If there are any other items to be shared, such as lighting, they need to be set forth in the agreement. A final version that has been approved, executed and recorded will be needed prior to obtaining a building permit. Staff recommends the form of the agreement be approved prior to the City Council action on the PUD. The portion of the existing drainage and detention easement in favor of the City and located on Lot 1 will need to be released. This should occur after a building permit is issued and prior to the Certificate of Occupancy if the PUD is approved and the development proceeds. This portion of the existing easement is not required to remain.

Applicant has notified the City that work on this document is still underway. We await the submittal of this document. Please note that the form of the agreement will need be approved prior to submittal of final documents for City Council packets.

City Hall
8116 Park View Blvd.
La Vista, NE 68128-2198
p: 402-331-4343
f: 402-331-4375

Community Development
8116 Park View Blvd.
p: 402-331-4343
f: 402-331-4375

Fire
8110 Park View Blvd.
p: 402-331-4748
f: 402-331-0410

Golf Course
8305 Park View Blvd.
p: 402-339-9147

Library
9110 Giles Rd.
p: 402-537-3900
f: 402-537-3902

Police
7701 South 96th St.
p: 402-331-1582
f: 402-331-7210

Public Buildings & Grounds
8112 Park View Blvd.
p: 402-331-4343
f: 402-331-4375

Public Works
9900 Portal Rd.
p: 402-331-8927
f: 402-331-1051

Recreation
8116 Park View Blvd.
p: 402-331-3455
f: 402-331-0299

www.cityoflavista.org
info@cityoflavista.org

3. Article 5.15.04.03: The proposed development of a restaurant on part of Lot 1 is consistent with the range of uses assumed for Southport West in prior traffic impact studies. For this reason, the City Engineer does not recommend a new traffic impact study be undertaken. But, the applicant needs to provide a statement as to expected peak hour trips (inbound and outbound) during the weekday, evening rush hour of 4:30 to 5:30 pm. Applicant has notified the City that work on this document is still underway. We await the submittal of this document.
4. Article 5.15.04.05: The application to amend the PUD needs to be signed by at least 51% of the initial PUD property owners. Provision of signed letters of support would be acceptable. Applicant has notified the City that work on this document is still underway. We await the submittal of this document.
5. Article 5.15.04.06: The applicant needs to provide clarification on the data table that the parking info is NOT for all of Lot 1 and that the remaining undeveloped area will have to provide its own. Please provide a note on Sheets 2 and 4 stating that there is to be a future extension of the driveway across the remainder of Lot 1 to reach the shared access point at the common line of Lot 1, Replat Five and Lot 16. The intention of this note is to try to avoid future conflicts if a connection is not illustrated as part of this plan set.
6. Article 5.15.04.07: The current PUD indicates that Lot 1 is not subject to sharing of parking with other lots. The plans indicate approximately 5,633 SF of gross floor area. The zoning regulations would require one stall per 100 square feet plus one space per employee on the peak shift. The gross floor area requires 57 stalls. The peak shift employment is not stated. The parking count is 114 stalls (110 without the "to-go" stalls) which most likely exceeds the requirement. The applicant needs to state the peak employment shift to complete the parking review. It should be noted that the data table on the Site Plan indicates required parking to be 112 spaces based on 1 per 100 sf, so some clarification is needed or correction to the data table. If there is excess parking, the applicant needs to indicate whether there will be shared parking with the remainder of Lot 1. Applicant has notified the City that work on this document is still underway. We await the submittal of this document.
7. Article 5.15.04.08: The grading plan submitted does not depict the required berming of the landscaped areas along Westport Parkway as required per Section 8(B)(ii)(c) of the Southport West PUD.

The application has submitted a request for clarification regarding this aspect. Attached is a copy of the existing landscaping plan for the Southport West Replat 5 for review. As depicted on this plan, one "Non-Corner Streetscape" lies in the vicinity of the Hooters frontage on Westport Parkway. This is the expected vicinity of the berming and related landscaping as noted in the detail. Comments from the City's Design Review Architect are expected to reflect this requirement as well.

8. Article 5.15.04.09: The setbacks in the site information table and on the map of the site plan need to depict the setbacks set forth within Section 5.12.06.01 of the Zoning Ordinance. Specifically,

Front Yard Setback:	25'
Front Yard Setback (when parking present in front yard):	50'
Side Yard Setback:	15'
Rear Yard Setback:	15'

This table has not been sufficiently updated since the initial review letter.


Also, the side building setback along the northeast property line is still depicted at 10 feet. This needs to be revised to 15 feet.

9. Article 5.15.04.14: Please provide a note on Sheets 2 and 4 stating that there is to be a future extension of the driveway across the remainder of Lot 1 to reach the shared access point at the common line of Lot 1, Replat Five and Lot 16. The intention of this note is to try to avoid future conflicts if a connection is not illustrated as part of this plan set.
10. Article 5.15.04.15: The existing sidewalk on the south is still not shown.

At this time staff has concluded that the PUD application is not in acceptable form for the October Planning Commission. In order for the PUD to be considered for review at the November 15, 2018 Planning Commission meeting, revised PUD plan set documents will need to be provided for further review. Please submit 4 full size copies (along with electronic copies) in a timely manner to ensure that the application stays on track for the review by Planning Commission in November.

If you have any questions regarding these comments please feel free to contact me at any time.

Thank you,

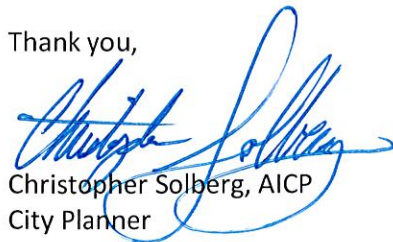

Christopher Solberg, AICP
City Planner

Attachment

cc: David Tipton, CEI Engineering
Ann Birch, Community Development Director
John Kottmann, City Engineer

Response to Proposed Planned Unit Development (PUD) Site Plan Amendment
Second Review Comments

for
Hooters
12710 Westport Parkway
La Vista, NE 68138

October 22, 2018

Introduction:

Below in ***bold font*** are the written responses to the Second Comments for the above project.

1. Article 5.15.04.01: The applicant needs to submit a proposed schedule of construction that is compliant with this article.

A Preliminary timeline is included in the resubmittal package.

2. Article 5.15.04.02: A copy of a proposed common area installation and maintenance agreement needs to be provided along with a statement identifying which entities are to be a party to the agreement. It appears at a minimum, the shared, private infrastructure would be the shared roadway along the common boundary of Lots 1 and 2 as well as the front driveway across the restaurant site to the remaining portion of Lot 1. If there are any other items to be shared, such as lighting, they need to be set forth in the agreement. A final version that has been approved, executed and recorded will be needed prior to obtaining a building permit. Staff recommends the form of the agreement be approved prior to the City Council action on the PUD. The portion of the existing drainage and detention easement in favor of the City and located on Lot 1 will need to be released. This should occur after a building permit is issued and prior to the Certificate of Occupancy if the PUD is approved and the development proceeds. This portion of the existing easement is not required to remain.

Received sample easement document from Planning staff 10/19. Hooters legal counsel is preparing a draft document, which will be submitted for staff review prior to 11/15/18 Planning Commission Meeting date.

3. Article 5.15.04.03: The proposed development of a restaurant on part of Lot 1 is consistent with the range of uses assumed for Southport West in prior traffic impact studies. For this reason, the City Engineer does not recommend a new traffic impact study be undertaken. But, the applicant needs to provide a statement as to expected peak hour trips (inbound and outbound) during the weekday, evening rush hour of 4:30 to 5:30 pm.

Per the current ITE Manual (for a High-Turnover/Sit-Down Restaurant), the expected total number of peak-hour trips is 55, which includes 33 trips entering (60%) and 22 trips exiting (40%).

4. Article 5.15.04.05: The application to amend the PUD needs to be signed by at least 51% of the initial PUD property owners. Provision of signed letters of support would be acceptable.

Hooters legal counsel has sent requests to all current PUD property owners requesting signed letters of support. I have requested documentation of shipment and/or receipt by each owner from counsel. We understand that this documentation will need to be submitted to staff prior to the Planning Commission Meeting.

5. Article 5.15.04.06: The applicant needs to provide clarification on the data table that the parking info is NOT for all of Lot 1 and that the remaining undeveloped area will have to provide its own.

The Site Information table on the Site Plan (sheet 2 of 19) has been updated to state that the future development on the remainder of Lot 1 will need to provide its own parking.

Please provide a note on Sheets 2 and 4 stating that there is to be a future extension of the driveway across the remainder of Lot 1 to reach the shared access point at the common line of Lot 1, Replat Five and Lot 16. The intention of this note is to try to avoid future conflicts if a connection is not illustrated as part of this plan set.

Statement has been added to Sheets 2 and 4.

6. Article 5.15.04.07: The current PUD indicates that Lot 1 is not subject to sharing of parking with other lots. The plans indicate approximately 5,633 SF of gross floor area. The zoning regulations would require one stall per 100 square feet plus one space per employee on the peak shift. The gross floor area requires 57 stalls. The peak shift employment is not stated. The parking count is 114 stalls (110 without the "to-go" stalls) which most likely exceeds the requirement. The applicant needs to state the peak employment shift to complete the parking review. It should be noted that the data table on the Site Plan indicates required parking to be 112 spaces based on 1 per 100 sf, so some clarification is needed or correction to the data table. If there is excess parking, the applicant needs to indicate whether there will be shared parking with the remainder of Lot 1.

Hooters estimates to have (20) employees working during peak shift. The Site Information table on the Site Plan (sheet 2 of 19) has been updated to call out (20) employee parking spaces, and to state that the future development on the remainder of Lot 1 will need to provide its own parking.

7. The grading plan submitted does not depict the required berming of the landscaped areas along Westport Parkway as required per Section 8(B) (ii) (c) of the Southport West PUD.

The plan set has been updated to show a bermed landscape area along the Hooters frontage.

8. Article 5.15.04.09: The setbacks in the site information table and on the map of the site plan need to depict the setbacks set forth within Section 5.12.06.01 of the Zoning Ordinance. Specifically,

Front Yard Setback: 25'

Front Yard Setback (when parking present in front yard): 50'

Side Yard Setback: 15'

Rear Yard Setback: 15'

Please note that the lot line along the Interstate 80 right-of-way is not considered a rear yard. As per the graphic, "Example of possible Lot Configurations and Yard Requirement" on page 32 of the Zoning Ordinance, this is considered a front yard.

The Site Information table on the Site Plan (sheet 2 of 19) has been updated to note the above minimum setback requirements.

9. Article 5.15.04.14: Please provide a note on Sheets 2 and 4 stating that there is to be a future extension of the driveway across the remainder of Lot 1 to reach the shared access point at the common line of Lot 1, Replat Five and Lot 16. The intention of this note is to try to avoid future conflicts if a connection is not illustrated as part of this plan set.

The note has been added to Sheets 2 and 4.

10. Article 5.15.04.15: The existing sidewalk on the south is still not shown.

The revised plans show the existing sidewalk/ramp on the south side of the shared driveway in a "light" line weight, so as not to be confused with future improvements.

END OF COMMENTS

Thank you for your time and attention to this project. Please contact me with any questions or comments.


Sincerely,



Brian Nebel

Property Development Manager

Hooters - Southport West - La Vista, NE - PRELIMINARY TIMELINE

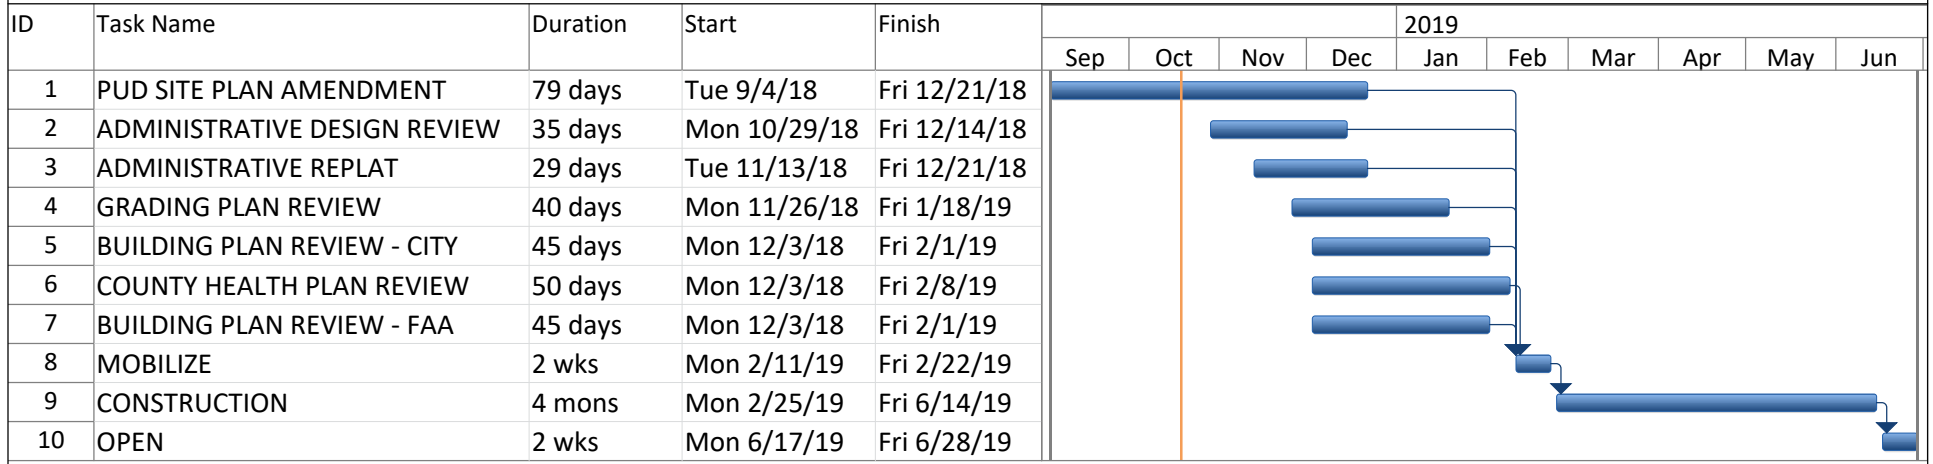

SITE DEVELOPMENT PLANS


HOOTERS

12710 WESTPORT PARKWAY

LA VISTA, NEBRASKA

GENERAL NOTES:

- A. TOPOGRAPHIC BOUNDARY SURVEY, INCLUDING PROPERTY LINES, LEGAL DESCRIPTION, EXISTING UTILITIES, SITE TOPOGRAPHY WITH SPOT ELEVATIONS, OUTSTANDING PHYSICAL FEATURES AND EXISTING STRUCTURE LOCATIONS WAS PROVIDED BY THE FOLLOWING COMPANY, AS A CONTRACTOR TO THE SELLER/OWNER:
- TOPOGRAPHY: E & A CONSULTING GROUP, INC.
10909 MILL VALLEY ROAD, SUITE 100
OMAHA, NE 68154
PHONE: 402-895-4700
- CEI ENGINEERING AND ITS ASSOCIATES WILL NOT BE HELD RESPONSIBLE FOR THE ACCURACY OF THE SURVEY OR FOR DESIGN ERRORS OR OMISSIONS RESULTING FROM SURVEY INACCURACIES.
- B. ALL PHASES OF SITE WORK FOR THIS PROJECT SHALL MEET OR EXCEED THE OWNER / DEVELOPER SITE WORK SPECIFICATIONS.
- C. CONTRACTOR SHALL BE RESPONSIBLE FOR THE REMOVAL OF EXISTING STRUCTURES, RELATED UTILITIES, PAVING, UNDERGROUND STORAGE TANKS AND ANY OTHER EXISTING IMPROVEMENTS AS NOTED. SEE SITE WORK SPECIFICATIONS.
- D. CONTRACTOR IS TO REMOVE AND DISPOSE OF ALL DEBRIS, RUBBISH AND OTHER MATERIALS RESULTING FROM PREVIOUS AND CURRENT DEMOLITION OPERATIONS. DISPOSAL WILL BE IN ACCORDANCE WITH ALL LOCAL, STATE AND/OR FEDERAL REGULATIONS GOVERNING SUCH OPERATIONS.
- E. THE GENERAL CONTRACTOR WILL BE HELD SOLELY RESPONSIBLE FOR AND SHALL TAKE ALL PRECAUTIONS NECESSARY TO AVOID PROPERTY DAMAGE TO ADJACENT PROPERTIES DURING THE CONSTRUCTION PHASES OF THIS PROJECT.
- F. **WARRANTY/DISCLAIMER:** THE DESIGNS REPRESENTED IN THESE PLANS ARE IN ACCORDANCE WITH ESTABLISHED PRACTICES OF CIVIL ENGINEERING FOR THE DESIGN FUNCTIONS AND USES INTENDED BY THE OWNER AT THIS TIME. HOWEVER, NEITHER THE ENGINEER NOR ITS PERSONNEL CAN OR DO WARRANT THESE DESIGNS OR PLANS AS CONSTRUCTED EXCEPT IN THE SPECIFIC CASES WHERE THE ENGINEER INSPECTS AND CONTROLS THE PHYSICAL CONSTRUCTION ON A CONTEMPORANEOUS BASIS AT THE SITE.
- G. **SAFETY NOTICE TO CONTRACTOR:** IN ACCORDANCE WITH GENERALLY ACCEPTED CONSTRUCTION PRACTICES, THE CONTRACTOR SHALL BE SOLELY AND COMPLETELY RESPONSIBLE FOR CONDITIONS OF THE JOB SITE, INCLUDING SAFETY OF ALL PERSONS AND PROPERTY DURING PERFORMANCE OF THE WORK. THIS REQUIREMENT WILL APPLY CONTINUOUSLY AND NOT BE LIMITED TO NORMAL WORKING HOURS. ANY CONSTRUCTION OBSERVATION BY THE ENGINEER OF THE CONTRACTOR'S PERFORMANCE IS NOT INTENDED TO INCLUDE REVIEW OF THE ADEQUACY OF THE CONTRACTOR'S SAFETY MEASURES, IN, ON OR NEAR THE CONSTRUCTION SITE.
- H. ALL CONSTRUCTION IN STATE HIGHWAY DEPARTMENT RIGHT-OF-WAY SHALL BE COORDINATED WITH THE HIGHWAY DEPARTMENT RESIDENT ENGINEER.
- I. **WETLANDS NOTE:** ANY DEVELOPMENT, EXCAVATION, CONSTRUCTION, OR FILLING IN A U.S. CORPS OF ENGINEERS DESIGNATED WETLAND IS SUBJECT TO LOCAL, STATE AND FEDERAL APPROVALS. THE CONTRACTOR SHALL COMPLY WITH ALL PERMIT REQUIREMENTS AND/OR RESTRICTIONS AND ANY VIOLATION WILL BE SUBJECT TO FEDERAL PENALTY. THE CONTRACTOR SHALL HOLD THE OWNER/DEVELOPER, THE ENGINEER AND THE LOCAL GOVERNING AGENCIES HARMLESS AGAINST SUCH VIOLATION.
- J. **RESIDENT ENGINEERING SERVICES:** WHEN REQUESTED BY THE OWNER, RESIDENT ENGINEERING SERVICES SHALL BE PROVIDED BY THE ENGINEERS (ON A TIME AND FREQUENCY BASIS) ACCEPTABLE TO THE CITY ENGINEER FOR IMPROVEMENTS TO PUBLIC WATER MAINS, PUBLIC SEWER, AND CITY STREETS. AT THE COMPLETION OF CONSTRUCTION, THE ENGINEER SHALL CERTIFY THE CONSTRUCTION TO BE IN COMPLIANCE WITH THE PLANS AND SPECIFICATIONS. THIS WORK WILL BE AT THE OWNER/DEVELOPER'S DIRECT EXPENSE AND SHALL BE COORDINATED WITH CEI ENGINEERING ASSOCIATES, INC. IT WILL BE THE CONTRACTOR'S RESPONSIBILITY TO NOTIFY THE RESIDENT ENGINEER OF ANY PRECONSTRUCTION / CONSTRUCTION CONFERENCES AND ANY PUBLIC CONSTRUCTION 24 HOURS PRIOR TO SAID ACTION.

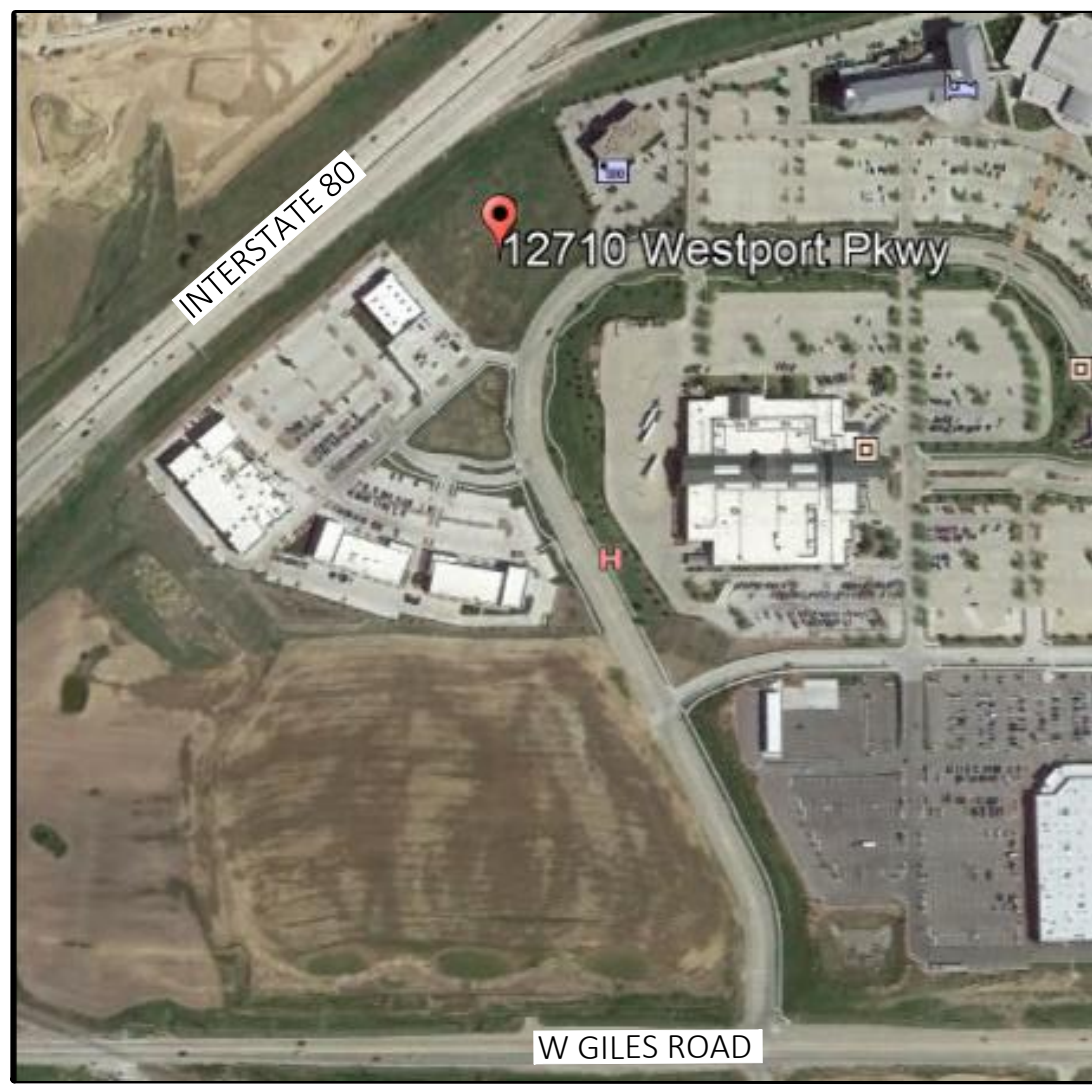

Vicinity Map

Not to Scale

PLAN INDEX:

- | | |
|---------------------------|-----------------------------------|
| 1. COVER SHEET | 10. EMERGENCY VEHICLE ACCESS PLAN |
| -- SURVEY | 11. DETAIL SHEET 1 |
| 2. SITE PLAN | 12. DETAIL SHEET 2 |
| 3. DEMOLITION PLAN | 13. DETAIL SHEET 3 |
| 4. PAVING PLAN | 14. DETAIL SHEET 4 |
| 5. GRADING PLAN | 15. DETAIL SHEET 5 |
| 6. PRE-DRAINAGE AREA MAP | 16. LANDSCAPE PLAN |
| 7. POST-DRAINAGE AREA MAP | 17. LANDSCAPE DETAILS |
| 8. EROSION CONTROL PLAN | 18. IRRIGATION PLAN |
| 9. UTILITY PLAN | 19. PHOTOMETRIC PLAN |



APPLICANT:

CONSOLIDATED DEVELOPMENT SERVICES
14901 QUORUM DR. SUITE 310
DALLAS, TX 75234
CONTACT: BRIAN NEBEL, PROPERTY DEVELOPMENT MANAGER
PHONE: (972) 850-0816
EMAIL: BNEBEL@CDSDEVELOPMENT.COM

OWNER:

HOOTERS OF AMERICA, LLC
1815 THE EXCHANGE SE
ATLANTA, GA 30339
CONTACT: LEAMBER YISRAEL, DEVELOPMENT SERVICES MANAGER
PHONE: (470) 351-0643

ENGINEER:

CEI ENGINEERING ASSOCIATES
3030 LYNDON B. JOHNSON FWY., STE. 100
DALLAS, TX 75234
CONTACT: DAVID TIPTON, PROJECT MANAGER
PHONE: (972) 488-3737
EMAIL: DTIPTON@CEIENG.COM

GEOTECH:

TERRACON CONSULTANTS, INC.
15080 A CIRCLE
OMAHA, NE 68144
CONTACT: SCOTT MILLER, P.E.
PHONE: (402) 330-2202
EMAIL: SGMILLER@TERRACON.COM

LEGAL DESCRIPTION

LOT 1, SOUTHPORT WEST REPLAT FIVE, AN ADDITION TO THE CITY OF LA VISTA, IN SARPY COUNTY, NEBRASKA.

SAID LOT 1, SOUTHPORT WEST REPLAT FIVE, CONTAINS AN AREA OF 147.991 SQUARE FEET OR 3.397 ACRES, MORE OR LESS.

APPROVED

CITY OF LA VISTA

DATE

RESOURCE LIST:

PLANNING AND ZONING CITY OF LA VISTA COMMUNITY DEVELOPMENT DEPARTMENT 8116 PARK VIEW BLVD. LA VISTA, NE 68128 ANN BIRCH COMMUNITY DEVELOPMENT DIRECTOR 402-593-6400	HEALTH AUTHORITY STATE OF NEBRASKA DEPARTMENT OF AGRICULTURE FOOD & DAIRIES 301 CENTENNIAL MALL SOUTH LINCOLN, NE 68509-4947 PAUL DEL SIGNORE FOOD SANITARIAN PH: 402-471-2536 CELL: 402-326-2694
ENGINEERING CITY OF LA VISTA ENGINEERING DEPARTMENT 9900 PORTAL ROAD LA VISTA, NE 68128 JOHN M. KOTTMANN, P.E. CITY ENGINEER 402-331-8927	ELECTRIC PROVIDER OMAHA PUBLIC POWER DISTRICT (OPPD) 1210 WEST 6TH STREET PAPILLION, NE 68046 DEB NASTASE-QUADE ELECTRICAL SERVICE DESIGNER PH: 402-552-5332 CELL: 402-699-9683
FIRE AUTHORITY PAPILLION FIRE MARSHAL 146 N. ADAMS STREET PAPILLION, NE 68046 TODD MOFFETT FIRE MARSHAL-CITY OF PAPILLION 402-829-1398	COMMUNICATIONS PROVIDER CENTURY LINK 15825 W MAPLE RD OMAHA, NE 68116 ELIZABETH LEEGE ENGINEER II 402-572-5803
LIQUOR AUTHORITY CITY OF LA VISTA CITY CLERK'S OFFICE 8116 PARK VIEW BOULEVARD LA VISTA, NE 68128 MANDY GARROD DEPUTY CITY CLERK 402-331-4343	SANITARY PROVIDER CITY OF LA VISTA PUBLIC WORKS DEPARTMENT 9900 PORTAL ROAD LA VISTA, NE 68128 JOHN KOTTMANN CITY ENGINEER 402-331-8927
GAS PROVIDER BLACK HILLS ENERGY 501 W. 6TH STREET PAPILLION, NE 68046 RON HANDKE BUSINESS DEVELOPMENT REP. PH: 402-935-4875 CELL: 402-689-7817 DAVID.DOBBERNECKI@ATMOSENERGY.COM	STORM DRAINAGE AUTHORITY CITY OF LA VISTA PUBLIC WORKS DEPARTMENT STORMWATER MANAGEMENT 9900 PORTAL ROAD LA VISTA, NE 68128 JOHN KOTTMANN CITY ENGINEER 402-331-8927
SIGNAGE AUTHORITY CITY OF LA VISTA BUILDING DEPARTMENT 8116 PARK VIEW BOULEVARD LA VISTA, NE 68128 JEFF SINNETT CHIEF BUILDING OFFICIAL 402-593-6400	WATER PROVIDER METROPOLITAN UTILITIES DISTRICT (MUD) 1723 HARNEY ST. OMAHA, NE 68102-1960 SANDY LOVGREN BUILDER SERVICES REPRESENTATIVE 402-504-7986
BUILDING DEPARTMENT AUTHORITY CITY OF LA VISTA BUILDING DEPARTMENT 8116 PARK VIEW BOULEVARD LA VISTA, NE 68128 JEFF SINNETT CHIEF BUILDING OFFICIAL 402-593-6400	


FLOOD ZONE:

SUBJECT PROPERTY IS LOCATED IN ZONE X, AREAS DETERMINED TO BE OUTSIDE THE 0.2% ANNUAL CHANCE FLOOD PLAIN, AS SHOWN ON FIRM FLOOD INSURANCE RATE MAP, SARPY COUNTY, NEBRASKA AND INCORPORATED AREAS PANEL NUMBER 61 OF 255, CONTAINS COMMUNITY SARPY COUNTY, PANEL NUMBER 310190 0061 H, AND ALSO LA VISTA, CITY OF, PANEL NUMBER 310192 0061 H, AND ALSO PAPILLION, CITY OF, PANEL NUMBER 315275 0061 H, MAP NUMBER 31153C0061H, EFFECTIVE DATE MAY 3, 2010.

SURVEY:

E & A CONSULTING GROUP, INC.
10909 MILL VALLEY ROAD, SUITE 100
OMAHA, NE 68154
PHONE: 402-895-4700
FAX: 402-895-3599

Arkansas * California * Minnesota * Pennsylvania * Texas

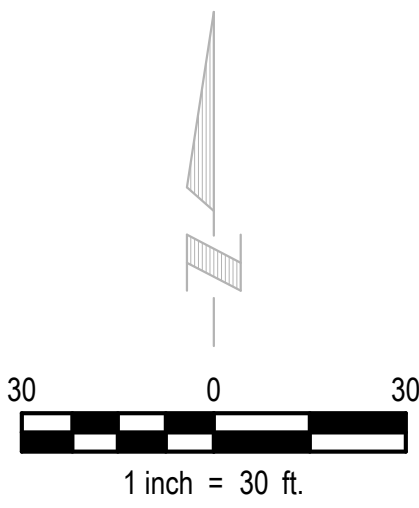

BENCHMARK:

NO. 1
CHISELED "X" WEST RIM CURB INLET MANHOLE, 1ST CURB INLET NORTH OF 12702 WESTPORT PARKWAY ENTRANCE, WEST SIDE WESTPORT PARKWAY.
ELEVATION = 1113.01 (NAVD 88) AS SHOWN HEREON

NO. 2
CHISELED "X" WEST RIM CURB INLET MANHOLE, 1ST CURB INLET NORTH OF 12720 WESTPORT PARKWAY (BOOT BARN) ENTRANCE WEST SIDE WESTPORT PARKWAY.
ELEVATION = 1110.62 (NAVD 88) AS SHOWN HEREON

LEGEND

NOTE: FOR REFERENCE ONLY, ITEMS DEPICTED IN LEGEND MAY NOT APPEAR ON PLANS.

●	PROPERTY CORNER FOUND W/ CAP L.S.-579	☼	LIGHT POLE	— X — X —	FENCE LINE
(P)	PLATTED DISTANCE INST. NO. 2014-24370	☎	TELEPHONE RISER	— G — G —	GAS LINE
(M)	MEASURED DISTANCE	📺	CABLE TV RISER	— W — W —	WATER LINE
R	RADIUS	🔥	FIRE HYDRANT	— UGP — UGP —	POWER LINE (UNDER GROUND)
L	LENGTH	⊕	UTILITY VALVE (WATER)	— COM — COM —	COMMUNICATION LINE (TELEPHONE, TV)
LC	LONG CHORD	⊗	MANHOLE	— SS — SS —	SANITARY SEWER LINE
▬	BUILDING	⊙	FLARED END SECTION (SIZE NOTED)	— ST — ST —	STORM SEWER LINE
▬ P	POWER RISER	⊖	CURB INLET	— FO — FO —	FIBER OPTICS LINE
▬ P	POWER POLE	⊕	UTILITY VALVE (GAS)	FL	FLOW LINE
▬	GUY WIRE	⊖	SIGN	RCP	REINFORCED CONCRETE PIPE

UTILITIES NOTE:

NEBRASKA ONE CALL TICKET NO. 181210274
THE UNDERGROUND UTILITIES SHOWN HAVE BEEN LOCATED FROM OBSERVED EVIDENCE TOGETHER WITH EVIDENCE FROM PLANS OBTAINED FROM UTILITY COMPANIES OR PROVIDED BY CLIENT, AND MARKING BY UTILITY COMPANIES AND OTHER APPROPRIATE SOURCES. HOWEVER, LACKING EXCAVATION, THE EXACT LOCATION OF UNDERGROUND FEATURES CANNOT BE ACCURATELY, COMPLETELY, AND RELIABLY DEPICTED. IN ADDITION, IN SOME JURISDICTIONS, 811 OR OTHER SIMILAR UTILITY LOCATE REQUESTS FROM SURVEYORS MAY BE IGNORED OR RESULT IN AN INCOMPLETE RESPONSE, IN WHICH CASE THE SURVEYOR SHALL NOTE ON THE PLAT OR MAP HOW THIS AFFECTED THE SURVEYOR'S ASSESSMENT OF THE LOCATION OF THE UTILITIES.

MISCELLANEOUS NOTES:

- 1) NO OBSERVABLE EVIDENCE OF RECENT EARTH MOVING WORK AT TIME OF FIELDWORK, NO OBSERVABLE EVIDENCE OF BUILDING CONSTRUCTION, OR BUILDING ADDITIONS OBSERVED IN THE PROCESS OF CONDUCTING THE FIELDWORK.
- 2) NO OBSERVABLE EVIDENCE OF PROPOSED CHANGES IN STREET RIGHT OF WAY LINES MADE AVAILABLE TO THE SURVEYOR BY THE CONTROLLING JURISDICTION, OR NO OBSERVABLE EVIDENCE OF RECENT STREET OR SIDEWALK CONSTRUCTION OR REPAIRS OBSERVED IN THE PROCESS OF CONDUCTING THE FIELDWORK.

FLOOD PLAIN STATEMENT:

SUBJECT PROPERTY IS LOCATED IN ZONE X, AREAS DETERMINED TO BE OUTSIDE THE 0.2% ANNUAL CHANCE FLOOD PLAIN, AS SHOWN ON FIRM, FLOOD INSURANCE RATE MAP, SARPY COUNTY, NEBRASKA AND INCORPORATED AREAS PANEL NUMBER 61 OF 255, CONTAINS COMMUNITY SARPY COUNTY, PANEL NUMBER 310190 0061 H, AND ALSO LA VISTA, CITY OF, PANEL NUMBER 310192 0061 H, AND ALSO PAPILLION, CITY OF, PANEL NUMBER 310375 0061 H, MAP NUMBER 311530061H, EFFECTIVE DATE MAY 3, 2010.

LEGAL DESCRIPTION

LOT 1, SOUTHPORT WEST REPLAT FIVE, AN ADDITION TO THE CITY OF LA VISTA, IN SARPY COUNTY, NEBRASKA.

SAID LOT 1, SOUTHPORT WEST REPLAT FIVE, CONTAINS AN AREA OF 147,991 SQUARE FEET OR 3.397 ACRES, MORE OR LESS.

SCHEDULE B PART II "EXCEPTIONS" FROM COMMITMENT FOR TITLE INSURANCE FILE NO. 18-13984:

EASEMENT LOCATIONS SHOWN ON DRAWING WERE COMPILED FROM COMMITMENT FOR TITLE COMMITMENT FILE NO. 18-13984, COMMITMENT DATE: MARCH 16, 2018 AT 7:30 AM, SUPPLIED BY GRS TITLE SERVICES, LLC, AS AGENT OF FIRST AMERICA TITLE INSURANCE COMPANY.

ITEM 1 AND ITEM 3 ARE NOT SURVEY MATTERS.

ITEM 9 PROVISIONS OF THE PLAT OF SOUTHPORT WEST, RECORDED AS INSTRUMENT NO. 2005-21955 OF THE PUBLIC RECORDS OF SARPY COUNTY, NEBRASKA, (AFFECTS SUBJECT PROPERTY, AS SHOWN ON DRAWING)

ITEM 10 PROVISIONS OF THE PLAT OF SOUTHPORT WEST REPLAT FIVE, RECORDED IN AS INSTRUMENT NO. 2014-24370 OF THE PUBLIC RECORDS OF SARPY COUNTY, NEBRASKA, (AFFECTS SUBJECT PROPERTY, AS SHOWN ON DRAWING)

ITEM 11 BURDENS AND OBLIGATIONS CONTAINED IN ORDINANCE NO. 960, AN ORDINANCE TO ANNEX CERTAIN REAL ESTATE TO THE CITY OF LA VISTA, RECORDED OCTOBER 3, 2005 AS INSTRUMENT NO. 2005-36237. (NOTE: THE AFOREMENTIONED RECORDED DOCUMENT APPEARS TO BE MISSING ONE OR MORE PAGES FROM THE ORIGINAL), (AFFECTS SUBJECT PROPERTY, NOT AN EASEMENT)

ITEM 12 DECLARATION OF COVENANTS, CONDITIONS, RESTRICTIONS AND EASEMENTS, WHICH CONTAINS PROVISIONS FOR A PRIVATE CHARGE OR ASSESSMENTS, RECORDED AS INSTRUMENT NO. 2005-22478 AS AFFECTED BY FIRST AMENDMENT TO DECLARATION RECORDED AS INSTRUMENT NO. 2006-17152 AND AS AFFECTED BY SECOND AMENDMENT TO DECLARATION RECORDED AS INSTRUMENT NO. 2015-32100, BUT DELETING ANY COVENANT, CONDITION OR RESTRICTION INDICATING A PREFERENCE, LIMITATION OR DISCRIMINATION BASED ON RACE, COLOR, RELIGION, SEX, HANDICAP, FAMILY STATUS OR NATIONAL ORIGIN TO THE EXTENT SUCH COVENANTS, CONDITIONS OR RESTRICTIONS VIOLATE 42 USC 3604(C), (AFFECTS SUBJECT PROPERTY, CONTAINS BLANKET EASEMENTS FOR COMMON AREAS AND RESERVATION OF UTILITY, UNPLOTTABLE)

NOTE: ASSIGNMENT OF RIGHTS AS DECLARANT UNDER DECLARATION OF COVENANTS, CONDITIONS, RESTRICTIONS AND EASEMENTS FOR SOUTHPORT WEST SUBDIVISION RECORDED JUNE 9, 2006 AS INSTRUMENT NO. 2006-19335, (AFFECTS SUBJECT PROPERTY, NOT AN EASEMENT)

NOTE: ASSIGNMENT OF RIGHTS AS DECLARANT UNDER DECLARATION OF COVENANTS, CONDITIONS, RESTRICTIONS AND EASEMENTS FOR SOUTHPORT WEST SUBDIVISION RECORDED APRIL 1, 2008 AS INSTRUMENT NO. 2008-08896, (AFFECTS SUBJECT PROPERTY, NOT AN EASEMENT)

ITEM 13 TERMS, CONDITIONS, BURDENS AND OBLIGATIONS CONTAINED IN FIRST AMENDMENT COMMERCIAL/INDUSTRIAL SUBDIVISION AGREEMENT SOUTHPORT WEST SUBDIVISION RECORDED SEPTEMBER 17, 2007 AS INSTRUMENT NO. 2007-28607, (AFFECTS SUBJECT PROPERTY, NOT AN EASEMENT)

ITEM 14 TERMS, CONDITIONS, BURDENS AND OBLIGATIONS CONTAINED IN SUBDIVISION AGREEMENT BY AND BETWEEN SOUTHPORT WEST PARTNERS, LLC AND THE CITY OF LA VISTA RECORDED OCTOBER 31, 2014 AS INSTRUMENT NO. 2014-24372, (AFFECTS SUBJECT PROPERTY, CONTAINS BLANKET EASEMENTS FOR CROSS PARKING, ACCESS, UTILITIES, SURFACE WATER DRAINAGE, AND CITY USES, UNPLOTTABLE)

ITEM 15 SANITARY SEWER EASEMENT AS GRANTED TO THE OWNERS OF LOTS 1 THROUGH 5, INCLUSIVE OF SOUTHPORT WEST REPLAT FIVE AND THE SOUTHPORT WEST OWNERS ASSOCIATION RECORDED OCTOBER 31, 2014 AS INSTRUMENT NO. 2014-24373, (DOES NOT AFFECT SUBJECT PROPERTY)

ITEM 16 INGRESS AND EGRESS EASEMENT AS GRANTED TO THE OWNERS OF LOTS 1 THROUGH 5, INCLUSIVE OF SOUTHPORT WEST REPLAT FIVE AND THE SOUTHPORT WEST OWNERS ASSOCIATION AND THE GENERAL PUBLIC RECORDED OCTOBER 31, 2014 AS INSTRUMENT NO. 2014-24374, (AFFECTS SUBJECT PROPERTY, AS SHOWN ON DRAWING)

ITEM 17 17. STORM SEWER & DRAINAGE EASEMENT AS GRANTED TO THE OWNERS OF LOTS 1 THROUGH 5, INCLUSIVE OF SOUTHPORT WEST REPLAT FIVE AND THE SOUTHPORT WEST OWNERS ASSOCIATION RECORDED OCTOBER 31, 2014 AS INSTRUMENT NO. 2014-24375, (DOES NOT AFFECT SUBJECT PROPERTY)

ITEM 18 WATER EASEMENT AS GRANTED TO THE OWNERS OF LOTS 1 THROUGH 5, INCLUSIVE OF SOUTHPORT WEST REPLAT FIVE AND THE SOUTHPORT WEST OWNERS ASSOCIATION AND METROPOLITAN UTILITIES DISTRICT RECORDED OCTOBER 31, 2014 AS INSTRUMENT NO. 2014-24376, (AFFECTS SUBJECT PROPERTY, AS SHOWN ON DRAWING)

ITEM 19 TERMS AND CONDITIONS, INCLUDING A GRANT OF LIEN RIGHTS, CONTAINED IN POST CONSTRUCTION STORMWATER MANAGEMENT PLAN, MAINTENANCE AGREEMENT AND EASEMENT BY SOUTHPORT WEST PARTNERS, LLC RECORDED NOVEMBER 6, 2014 AS INSTRUMENT NO. 2014-24898, (AFFECTS SUBJECT PROPERTY, NOT AN EASEMENT)

ITEM 20 DECLARATION OF EASEMENTS, COVENANTS, CONDITIONS AND RESTRICTIONS FOR SHOPPES AT SOUTHPORT WEST, INCLUDING ANY AMENDMENTS OR MODIFICATIONS THERETO, WHICH CONTAINS PROVISIONS FOR A PRIVATE CHARGE OR ASSESSMENTS, RECORDED IN AS INSTRUMENT NO. 2014-25283, BUT DELETING ANY COVENANT, CONDITION OR RESTRICTION INDICATING A PREFERENCE, LIMITATION OR DISCRIMINATION BASED ON RACE, COLOR, RELIGION, SEX, HANDICAP, FAMILY STATUS OR NATIONAL ORIGIN, TO THE EXTENT SUCH COVENANTS, CONDITIONS OR RESTRICTIONS VIOLATE 42 USC 3604(C), (AFFECTS SUBJECT PROPERTY, CONTAINS BLANKET EASEMENTS FOR CROSS PARKING, ACCESS, UTILITIES, SURFACE WATER DRAINAGE, AND CITY USES, UNPLOTTABLE)

ITEM 21 NOT A SURVEY MATTER.

ZONING AND SETBACKS:

SUBJECT PROPERTY IS ZONED: C-3 HIGHWAY COMMERCIAL / OFFICE PARK DISTRICT WITH GATEWAY CORRIDOR OVERLAY DISTRICT

C-3 PERMITTED USES HEIGHT AND LOT REQUIREMENTS

LOT AREA	10,000 SQUARE FEET
LOT WIDTH	NO REQUIREMENT
FRONT YARD	25 FEET MINIMUM (1)
SIDE YARD	15 FEET MINIMUM
REAR YARD	15 FEET MINIMUM
MAX HEIGHT	90 FEET MAXIMUM (2)
MAX LOT COVERAGE	60%

(1) 25 FEET FRONT YARD SETBACK REQUIRED ONLY WHEN NO PARKING IN PRESENT IN THE FRONT YARD. IF PARKING IS LOCATED IN THE FRONT YARD THEN FRONT YARD SETBACK IS A MINIMUM OF FIFTY (50) FEET.


(2) ANY BUILDING WITHIN 100 FEET OF A RESIDENTIALLY ZONED DISTRICT SHALL NOT EXCEED 45 FEET IN HEIGHT. (ORDINANCE NO. 1082, 11-18-08)


NOTE: NO ZONING REPORT OR LETTER WAS PROVIDED TO THE SURVEYOR LISTING CURRENT ZONING CLASSIFICATIONS, REQUIREMENTS OR RESTRICTIONS AS REQUIRED BY ALTA / NSPS TABLE A ITEM 6(A). ZONING AND SETBACKS AS SHOWN ON SURVEY WERE OBTAINED FROM CITY OF LA VISTA WEB-SITE.

SURVEYOR'S CERTIFICATION:

TO: HOA RESTAURANT HOLDER, LLC, A DELAWARE LIMITED LIABILITY COMPANY, AND GRS TITLE SERVICES, LLC AS AGENT OF FIRST AMERICAN TITLE INSURANCE COMPANY.

THIS IS TO CERTIFY THAT THIS MAP OR PLAT AND THE SURVEY ON WHICH IT IS BASED WERE MADE IN ACCORDANCE WITH THE 2016 MINIMUM STANDARD DETAIL REQUIREMENTS FOR ALTA/NSPS LAND TITLE SURVEYS, JOINTLY ESTABLISHED AND ADOPTED BY ALTA AND NSPS, AND INCLUDES ITEMS 1, 2, 3, 4, 5, 6(a), 8, 11, 13 AND 16 OF TABLE A THEREOF. THE FIELDWORK WAS COMPLETED ON APRIL 24, 2018.

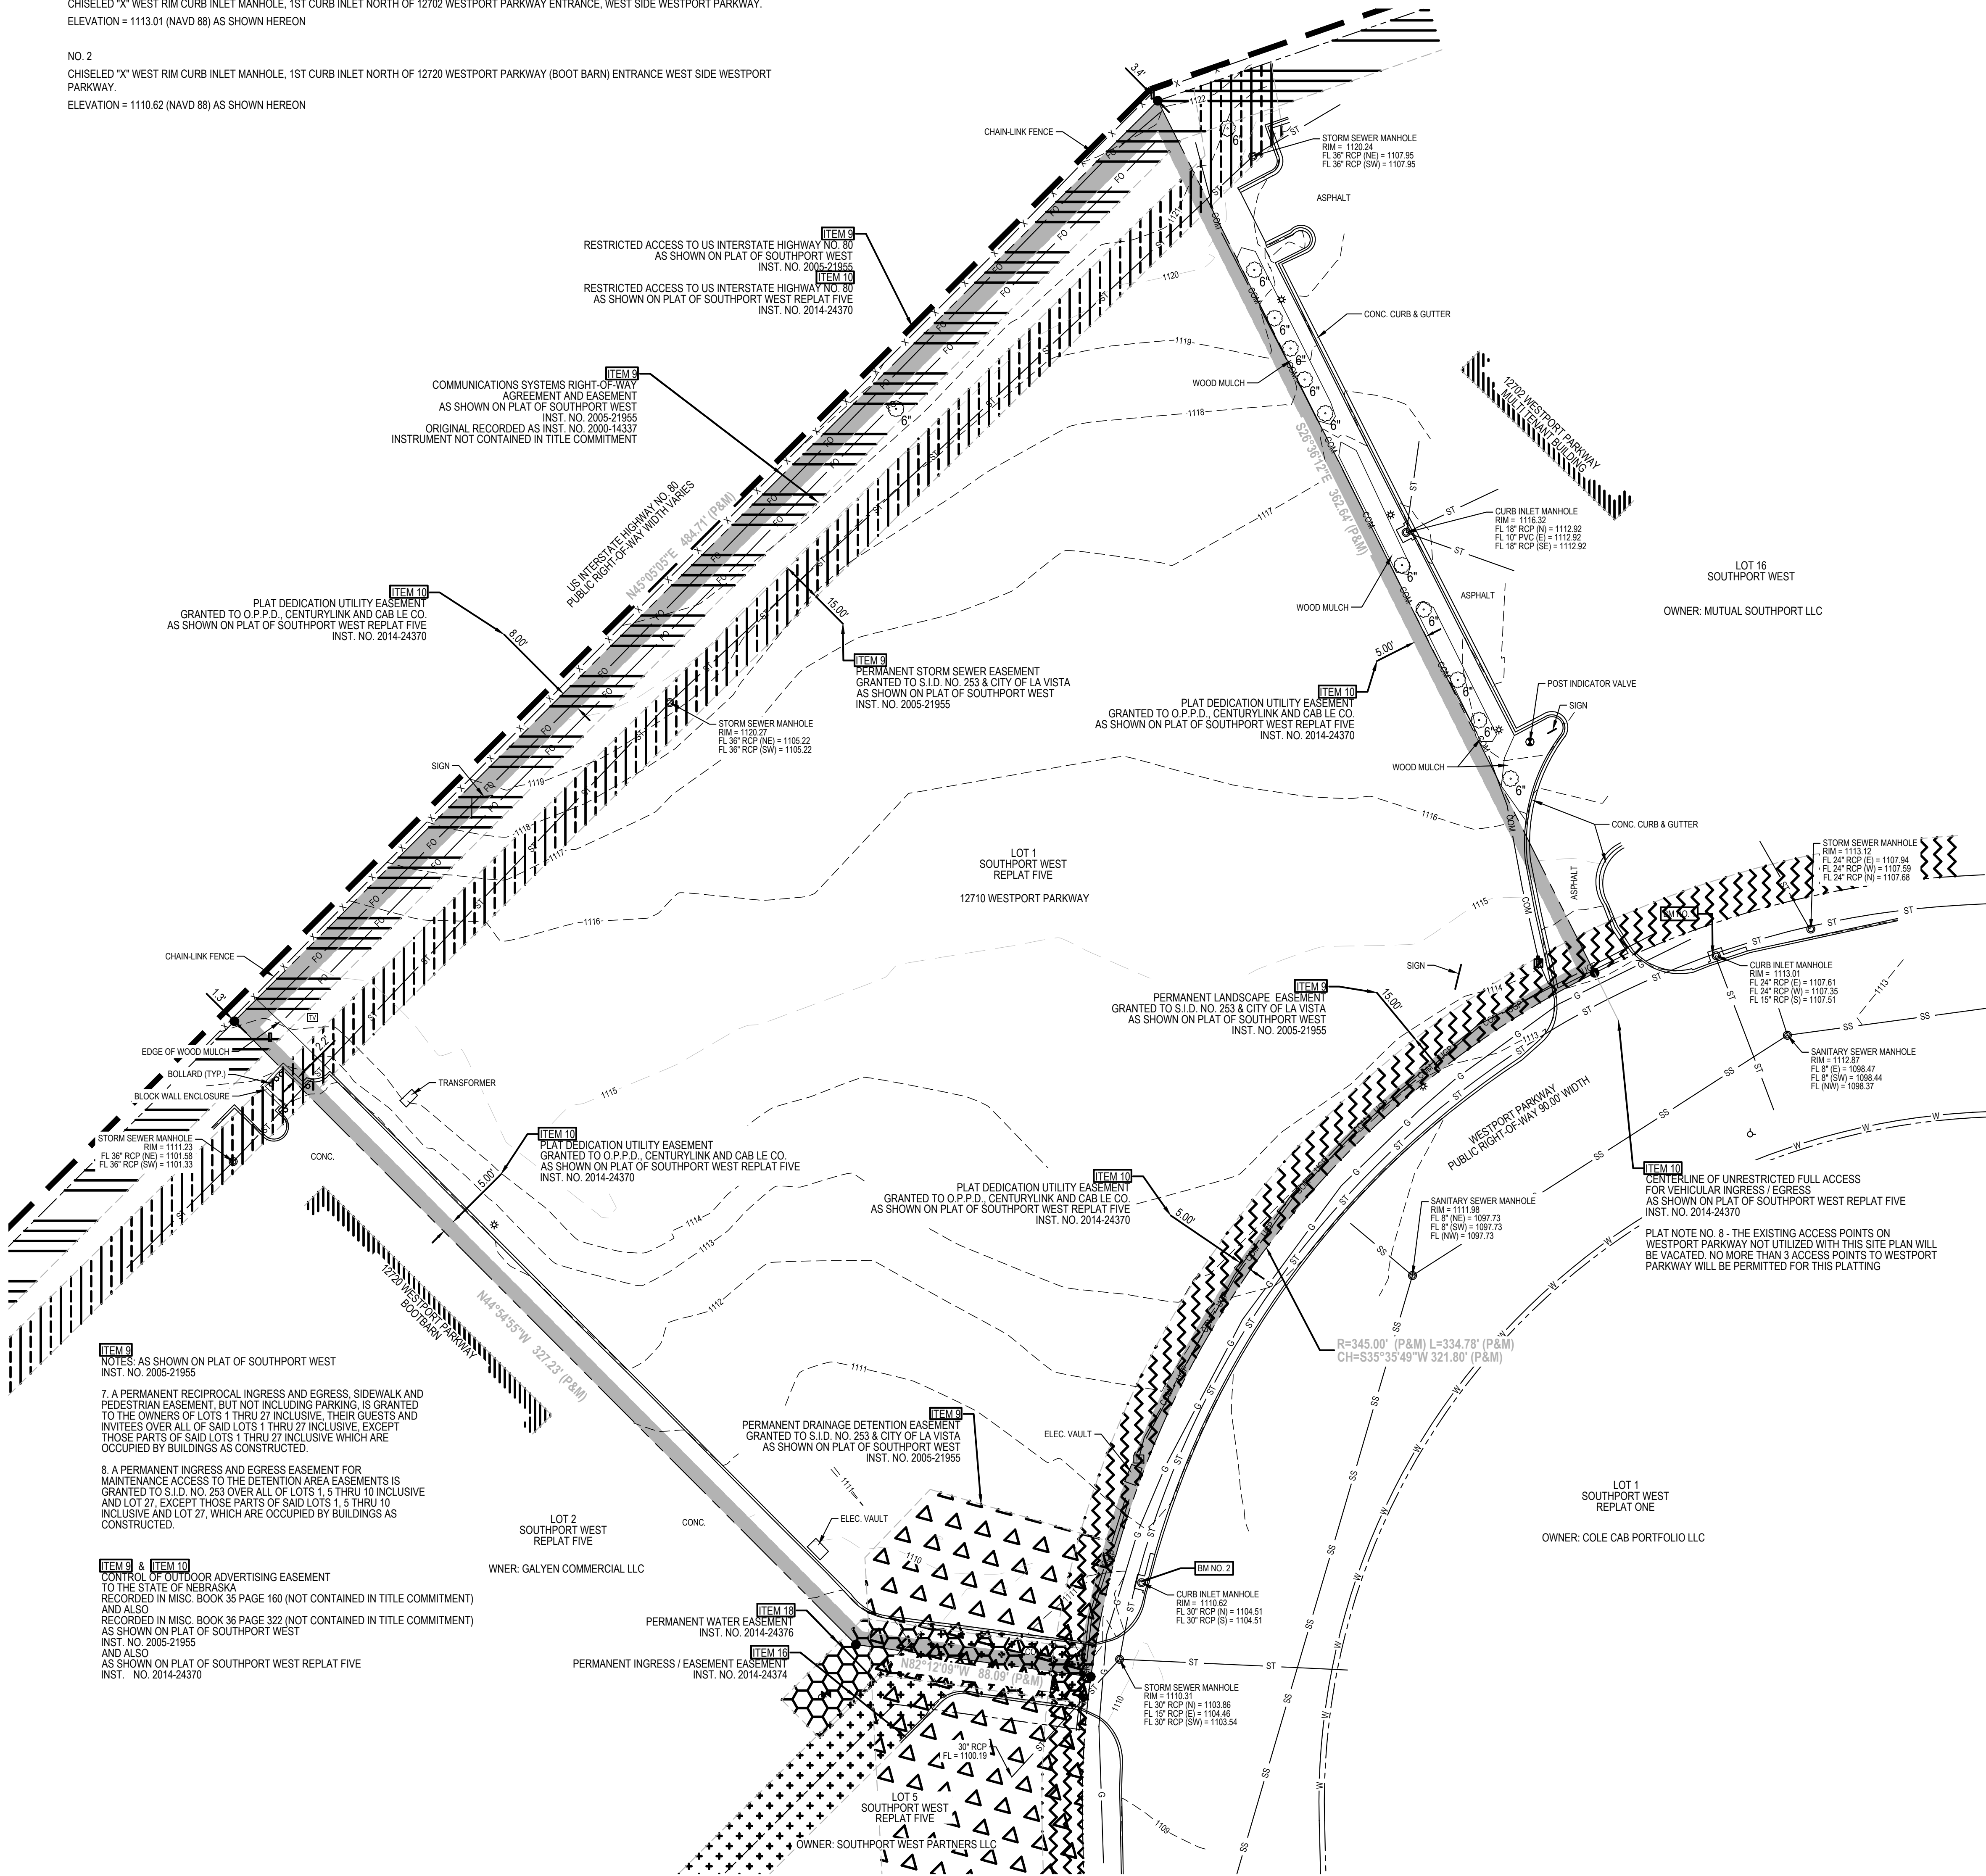


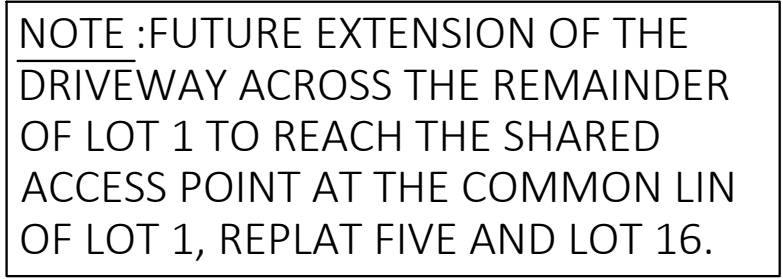

SITE INFORMATION	
LOT AREA	1.70 AC/74,025 SF
ZONING	C-3 HIGHWAY COMMERCIAL/OFFICE PARK DISTRICT
FRONT SETBACK (MIN.)	25 FT
FRONT YARD SETBACK (WHEN PARKING IS PRESENT)	50 FT
SIDE SETBACK (MIN.)	15 FT
REAR SETBACK (MIN.)	15 FT
MAX. BUILDING HEIGHT	45 FT
BUILDING COVERAGE	6.31% (60% MAX.)
GREENSPACE AREA	19,035 SF (25.7%)
PARKING LOT LANDSCAPE	9,826 SF (13.3%)

PARKING TABLE	
REQUIRED PARKING SPACES	57 (1 PER 100 SF G.F.A.)
PROPOSED PARKING SPACES	89
PROPOSED EMPLOYEE PARKING	20
ADA HANDICAP SPACES	5
PROPOSED TOTAL SPACES	114

NOTE :PARKING TABLE DOES NOT ACCOUNT FOR THE ENTIRE LOT 1. THE REMAINING UNDEVELOPED LOT WILL PROVIDE ITS OWN PARKING.

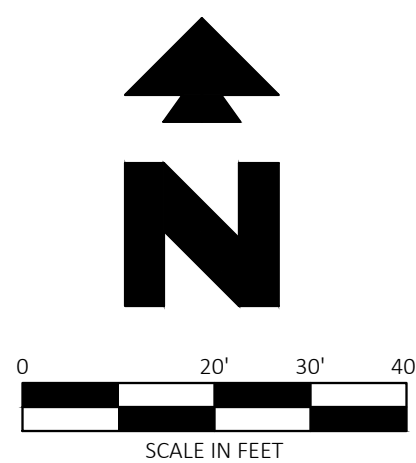

SITE BENCHMARK

BM NO. 1
 CHISELED "X" WEST RIM CURB INLET MARK HOLE, 1ST CURB INLET NORTH OF
 12702 WESTPORT PARKWAY ENTRANCE, WEST SIDE WESTPORT PARKWAY,
 ELEVATION = 1113.01 (NAVD 88) AS SHOWN HEREON

BM NO. 2
 CHISELED "X" WEST RIM CURB INLET MARK HOLE, 1ST CURB INLET NORTH OF
 12720 WESTPORT PARKWAY [BOOT BARN] ENTRANCE WEST SIDE WESTPORT
 PARKWAY,
 ELEVATION = 1110.62 (NAVD 88) AS SHOWN HEREON

LEGEND

EXISTING			
e	EAST OR ELECTRIC	OHT	OVERHEAD TELEPHONE
n	NORTH	OHTV	OVERHEAD TV
oh	OVERHEAD	X"SS	SANITARY SEWER
s	SOUTH OR SEWER	UGE	UNDERGROUND ELECTRIC
t	TELEPHONE	UGE&T	UNDERGROUND ELECTRIC AND TELEPHONE
ug	UNDERGROUND	UGT	UNDERGROUND TELEPHONE
w	WEST OR WATER	UGTV	UNDERGROUND TV
-----	PROPERTY LINE	X"W	WATER
=====	RIGHT OF WAY LINE		
-----	STORM DRAIN		
X"G	GAS	5-10-11 50.5	TREE INFO 5 = DIAMETER OF TRUNK IN FEET 10 = HEIGHT OF TREE IN FEET 11 = CANOPY DIAMETER IN FEET 50.5 = ELEVATION AT BASE OF TREE
OHE	OVERHEAD ELECTRIC		
OHE&T	OVERHEAD ELECTRIC AND TELEPHONE		

PROPOSED

PROPERTY LINE/RIGHT OF WAY LINE
 CONCRETE CURB AND GUTTER, SEE
 DETAIL 01A/01B.

BUILDING CONTROL POINT

PROPOSED PARKING SPACES

LIMITS OF SIDEWALKS AND CONCRETE APRONS (PER
 ARCH. PLANS)

GENERAL SITE NOTES

- A. ALL DIMENSIONS SHOWN ARE TO THE FACE OF CURB UNLESS OTHERWISE NOTED.
- B. ALL CURB RETURN RADII SHALL BE 2' OR 10', AS SHOWN TYPICAL ON THIS PLAN, UNLESS OTHERWISE NOTED.
- C. UNLESS OTHERWISE SHOWN, CALLED OUT OR SPECIFIED HEREON OR WITHIN THE SPECIFICATIONS, ALL CURBING ADJACENT TO CONCRETE PAVING SHALL BE INSTALLED PER DETAIL 01B. PAVEMENT SHALL BE INSTALLED IN ACCORDANCE WITH DETAIL 08A OVER THE ENTIRE PARKING LOT AREA AND ALL APPROACH DRIVES. ALL PARKING LOT STRIPING INCLUDING ACCESSIBLE AND VAN ACCESSIBLE SPACES SHALL BE PAINTED PER DETAIL 09B.
- D. ALL PARKING LOT SIGN BASE SUPPORTS SHALL BE INSTALLED PER DETAIL 12F.
- E. ALL ACCESSIBLE PARKING STALLS SHALL HAVE SIGNAGE INSTALLED PER DETAIL 09S.

SITE NOTES

- 01D SODDED GREEN AREA
02B TRANSFORMER PAD (PER ELEC. CO. AND/OR ARCH. PLANS).
02F TRASH DUMPSTER ENCLOSURE (PER ARCH. PLANS)
12D 4" INCH WIDE PAINTED YELLOW STRIPES, 2.00 FOOT O.C. @ 45 DEGREES (SEE SIZE INDICATED AT SYMBOL).
12E PEDESTRIAN CROSSING-4 INCH WIDE PAINTED WHITE STRIPES, 2.00 FOOT O.C. @ 45 DEGREES (SEE SIZE INDICATED AT SYMBOL)
16E MONUMENT SIGN, (PER ARCH. PLANS).
70A "TWO-GO" PARKING SIGNS
70B FIRE TRUCK ROUTE
70C POINT OF RELOCATION FOR EXISTING LIGHT POLE
70D LANDSCAPE UP-LIGHTS (PER ARCH. PLANS)
70E PARKING LOT LIGHTING (PER ARCH. PLANS)

□ SITE DETAILS

- | | |
|-----|---|
| 02A | PRECAST CONCRETE WHEEL STOP |
| 03A | CONCRETE SIDEWALK |
| 03N | WHEELCHAIR RAMP IN SIDEWALK (TYPICAL AT EACH DRIVEWAY CURB RETURN) |
| 09B | NINETY DEGREE PARKING SPACE STRIPING |
| 09S | ACCESSIBLE / VAN ACCESSIBLE PARKING SIGN |
| 09U | ACCESSIBLE PARKING SYMBOL |
| 10A | TRAFFIC FLOW ARROW |
| 12G | STOP SIGN |
| 70D | 8'-0" WIDE-SIDE WALK (5' WIDE X 6" IN DEPTH). |
| 70E | METAL BACKLESS PARK BENCH BY CANNAN SITE FURNISHINGS, PART NUMBER CAL-953B. |
| 70F | CONCRETE CANNAN SITE FURNISHINGS CANOPY, SURFACE MOUNT PER MANUFACTURERS SPECIFICATIONS |
| 70H | DOT TRAFFIC CONTROL SIGN (PER MUTCD STANDARDS) |

PRELIMINARY
NOT FOR
CONSTRUCTION

30898	10/18/18	JDG	DMT	BMW	BMW
CEI PROJECT NO.	INITIAL DATE	DPOR	PM	DES	DRW



Engineering Associates, Inc.

ENGINEERS
PLANNERS
SURVEYORS

LANDSCAPE
ARCHITECTS
ENVIRONMENTAL SCIENTISTS

3030 LBJ Freeway, Suite 100 (972)488-3737
 Dallas, TX 75234 FAX (972)488-6732

HOOTERS


12710 WESTPORT PARKWAY

LA VISTA NEBRASKA

SITE PLAN	REV DATE 10/19/18 REV-3	SHEET NO. 2 of 19
---------------------------------------	-------------------------------	----------------------


JOB # 30898 DRAWING: 30898-SP.dwg LAST SAVED BY: BWALDRUM LOCATION: P:\30000\30898.0\Drawings\Design\Rev-3\30898-SP.dwg

JOB # 30898 DRAWING: 30898-SP.dwg LAST SAVED BY: BIMALDEUM LOCATION: P:\30000\30898.0 Drawings\Design\Rev-3\30898-SP.dwg

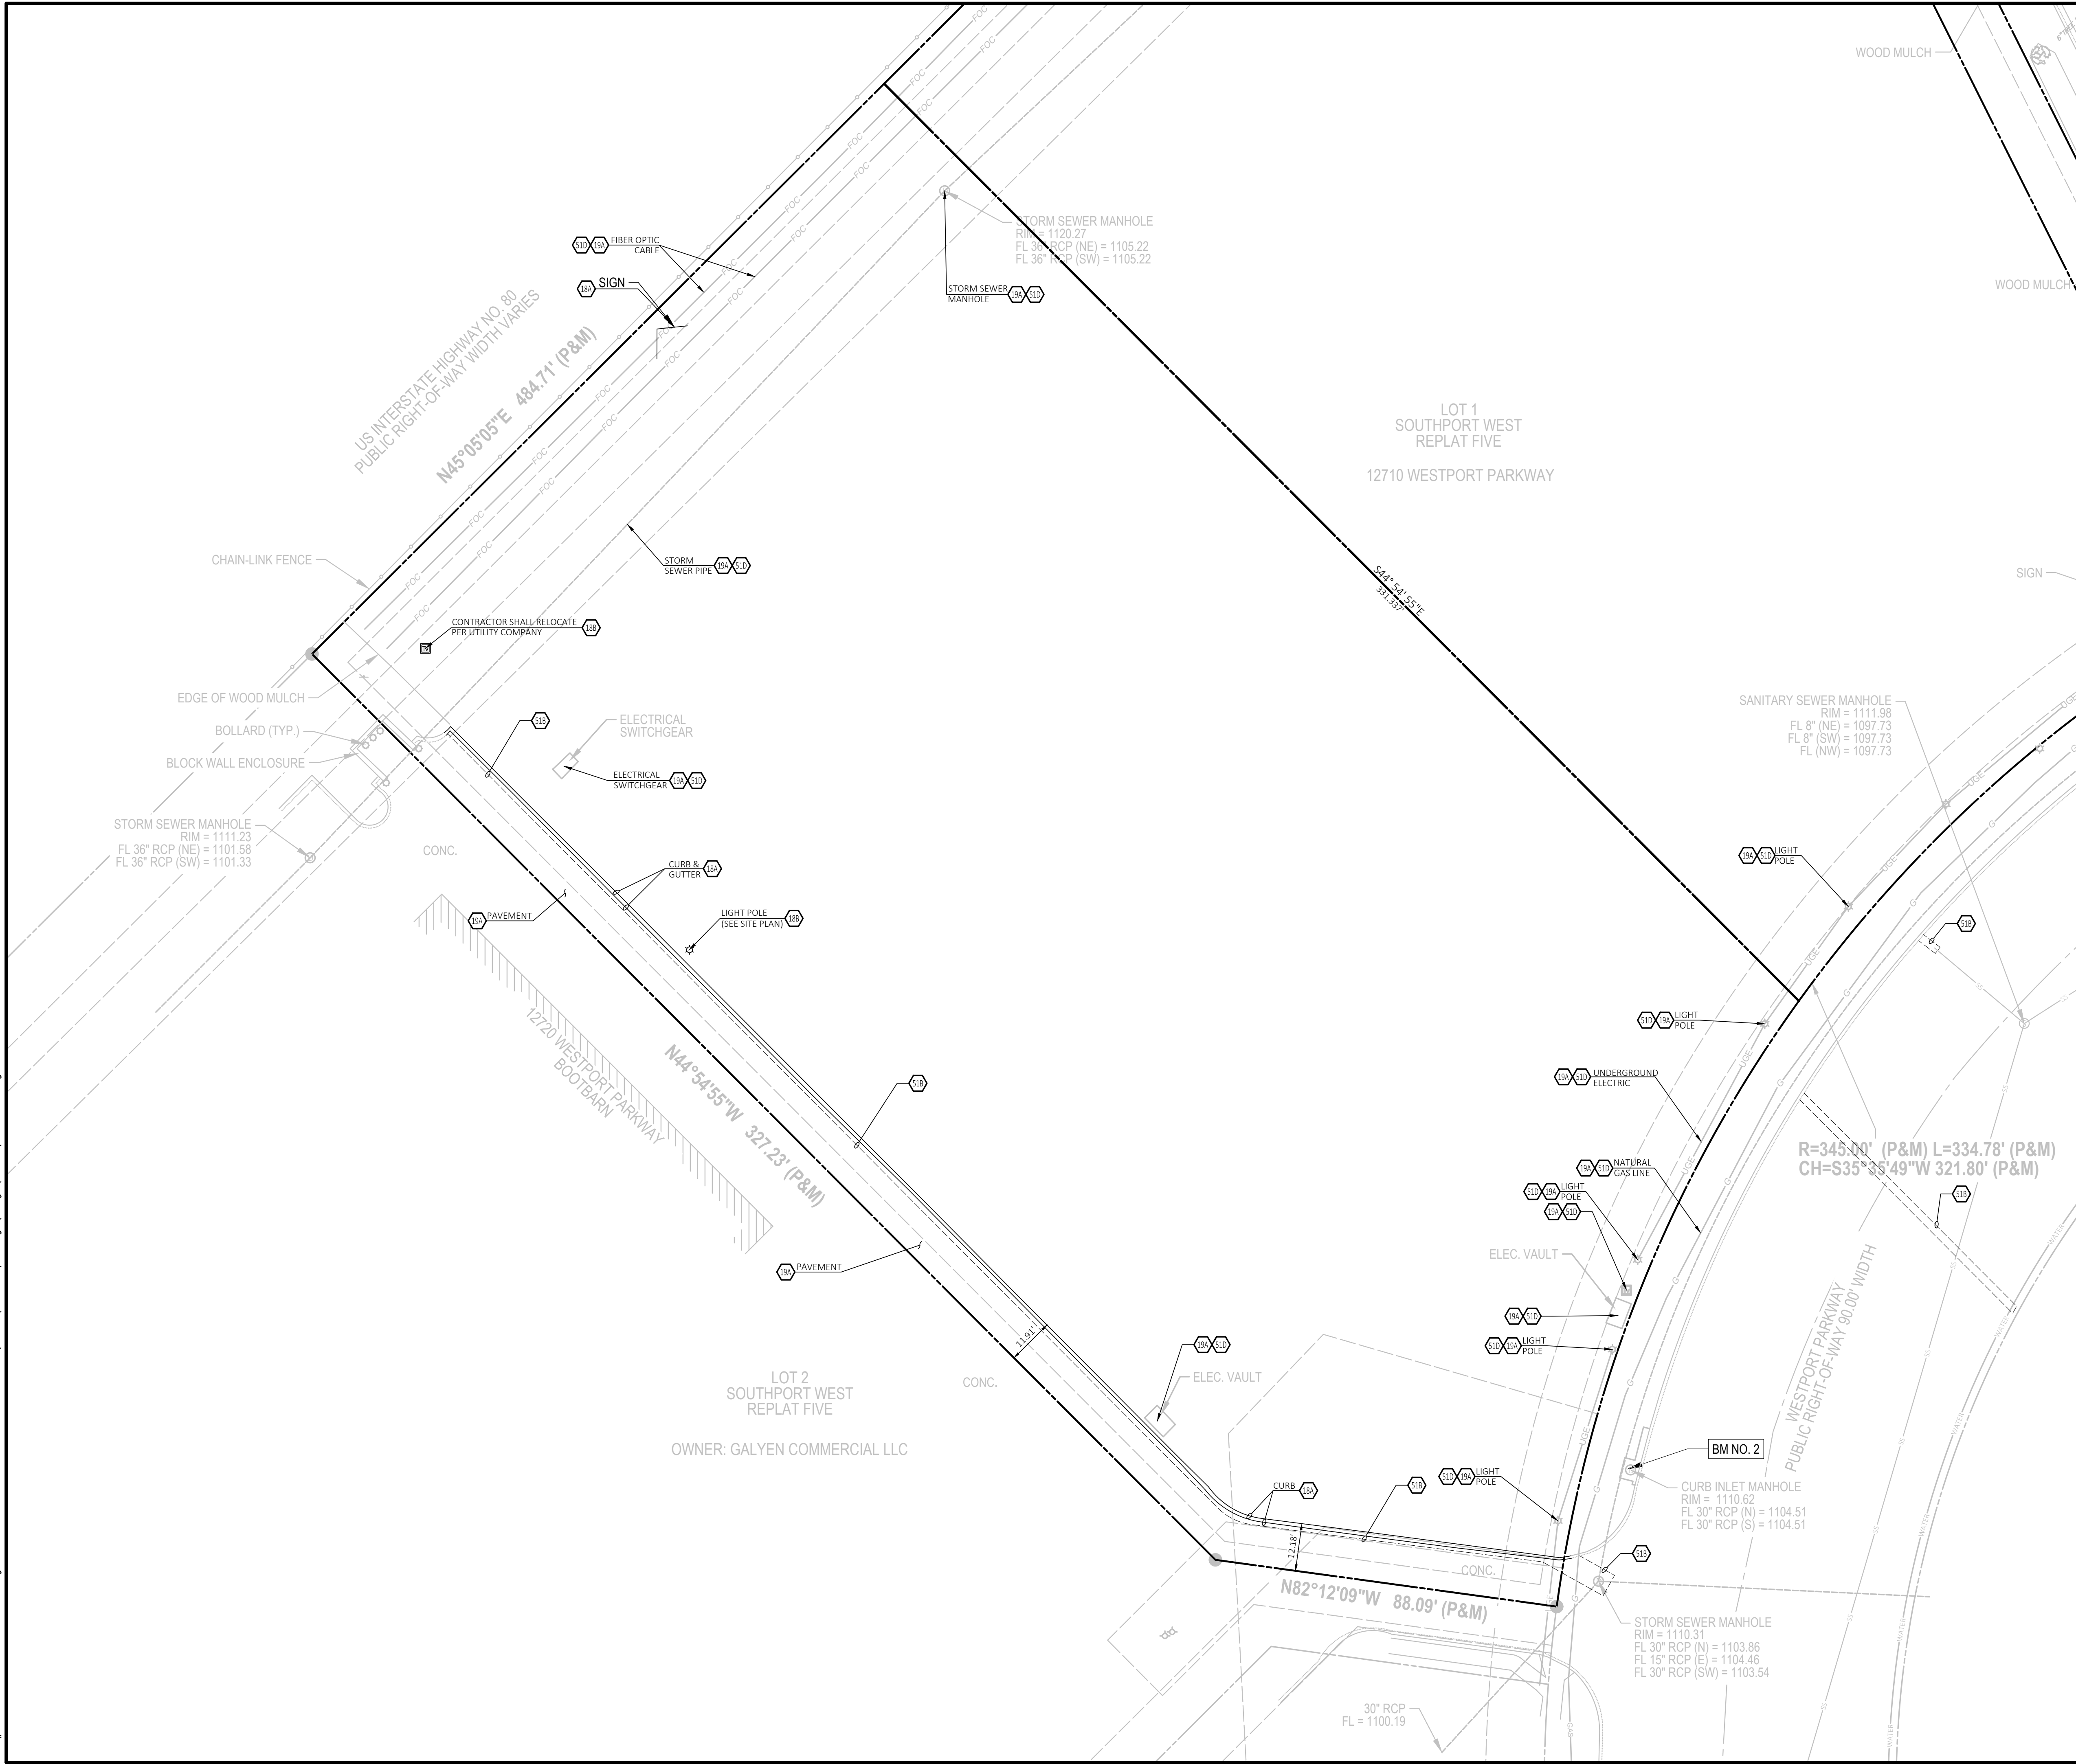



**Know what's below.
Call before you dig.**

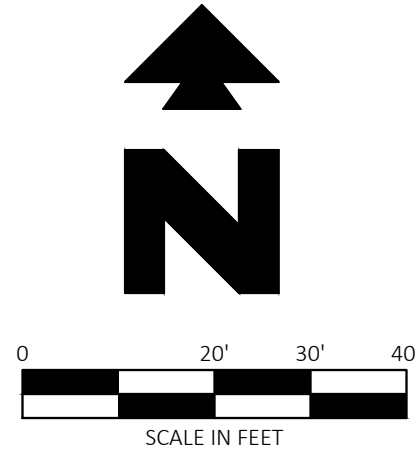

SITE BENCHMARK

BM NO. 1
CHISELED "Y" WEST RIM CURB INLET MANHOLE, 1ST CURB INLET NORTH OF 12702 WESTPORT PARKWAY ENTRANCE, WEST SIDE WESTPORT PARKWAY.
ELEVATION = 1113.01 (NAVD 88) AS SHOWN HEREON

BM NO. 2
CHISELED "Y" WEST RIM CURB INLET MANHOLE, 1ST CURB INLET NORTH OF 12720 WESTPORT PARKWAY (BOOT BARN) ENTRANCE, WEST SIDE WESTPORT PARKWAY.
ELEVATION = 1110.62 (NAVD 88) AS SHOWN HEREON

LEGEND

EXISTING			
e	EAST OR ELECTRIC	OHT	OVERHEAD TELEPHONE
n	NORTH	OHTV	OVERHEAD TV
s	SOUTH OR SEWER	X"SS	SANITARY SEWER
t	TELEPHONE	UGE	UNDERGROUND ELECTRIC
ue	UNDERGROUND WEST OR WATER	UGE&T	UNDERGROUND ELECTRIC AND TELEPHONE
w	PROPERTY LINE	UGT	UNDERGROUND TELEPHONE
	RIGHT OF WAY LINE	UGTV	UNDERGROUND TV
	STORM DRAIN	X"W	WATER
X"G	GAS	.5-10-11 50.5	TREE INFO .5 = DIAMETER OF TRUNK IN FEET 10 = HEIGHT OF TREE IN FEET 11 = CANOPY DIAMETER IN FEET 50.5 = ELEVATION AT BASE OF TREE
OHE	OVERHEAD ELECTRIC		
OHE&T	OVERHEAD ELECTRIC AND TELEPHONE		

GENERAL DEMOLITION NOTES



- THE SITE WORK FOR THIS PROJECT SHALL MEET OR EXCEED THE "HOOTERS STANDARD SITE WORK SPECIFICATIONS".
- CONTRACTOR SHALL BE RESPONSIBLE FOR REMOVAL OF THE EXISTING STRUCTURES, RELATED UTILITIES, PAVING, AND ANY OTHER EXISTING IMPROVEMENTS AS NOTED. SEE SITE WORK SPECIFICATIONS.
- CONTRACTOR IS TO REMOVE AND DISPOSE OF ALL DEBRIS, RUBBISH AND OTHER MATERIALS RESULTING FROM PREVIOUS AND CURRENT DEMOLITION OPERATIONS. DISPOSAL WILL BE IN ACCORDANCE WITH ALL LOCAL, STATE AND/OR FEDERAL REGULATIONS GOVERNING SUCH OPERATIONS.
- THE GENERAL CONTRACTOR SHALL TAKE ALL PRECAUTIONS NECESSARY TO AVOID PROPERTY DAMAGE TO ADJACENT PROPERTIES DURING THE CONSTRUCTION PHASES OF THIS PROJECT. THE CONTRACTOR WILL BE HELD SOLELY RESPONSIBLE FOR ANY DAMAGES TO THE ADJACENT PROPERTIES OCCURRING DURING THE CONSTRUCTION PHASES OF THIS PROJECT.
- ENGINEER'S NOTICE TO CONTRACTOR:
THE CONTRACTOR IS SPECIFICALLY CAUTIONED THAT THE LOCATION AND/OR ELEVATION OF EXISTING UTILITIES AS SHOWN ON THESE PLANS IS BASED ON RECORDS OF THE VARIOUS UTILITY COMPANIES, AND WHERE POSSIBLE, MEASUREMENTS TAKEN IN THE FIELD. THE INFORMATION IS NOT TO BE RELIED ON AS BEING EXACT OR COMPLETE. THE CONTRACTOR MUST CALL THE APPROPRIATE UTILITY COMPANY AT LEAST 48 HOURS BEFORE ANY EXCAVATION TO REQUEST EXACT FIELD LOCATION OF UTILITIES. IT SHALL BE THE RESPONSIBILITY OF THE CONTRACTOR TO RELOCATE ALL EXISTING UTILITIES WHICH CONFLICT WITH THE PROPOSED IMPROVEMENTS SHOWN ON THE PLANS.

DEMOLITION NOTES

- 18A EXISTING TO BE REMOVED.
18B EXISTING TO BE RELOCATED.
19A EXISTING TO REMAIN.
51B LIMITS OF SAWCUT AND PAVEMENT REMOVAL
51D PROTECT EXISTING STRUCTURES AND/OR PIPES DURING DEMOLITION AND CONSTRUCTION PHASES.

30898	10/18/18	JDC	DMT	BMW	BMW
CEI PROJECT NO.	INITIAL DATE	DPOR	PM	DES	DRW
 Engineering Associates, Inc.					
ENGINEERS • PLANNERS • SURVEYORS LANDSCAPE ARCHITECTS • ENVIRONMENTAL SCIENTISTS					
3030 I-81 Freeway, Suite 100 Dallas, TX 75234				(972) 488-3737 FAX (972) 488-6732	
HOOTERS					
12710 WESTPORT PARKWAY LA VISTA NEBRASKA					
DEMOLITION PLAN				REV DATE 10/29/18 REV-3	SHEET NO. 3 OF 19

JOB # 30898 DRAWING: 30898-SP.dwg LAST SAVED BY: BIMALDEVI LOCATION: P:\30000\30898.0\Drawings\Design (Rev-3)\30898-SP.dwg

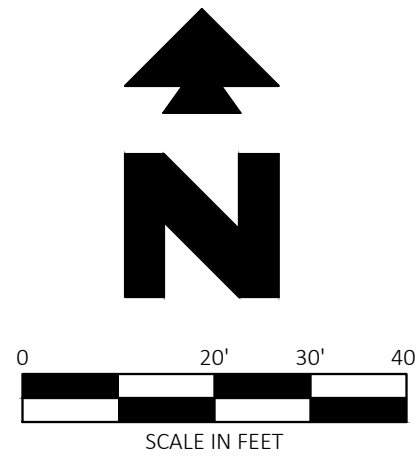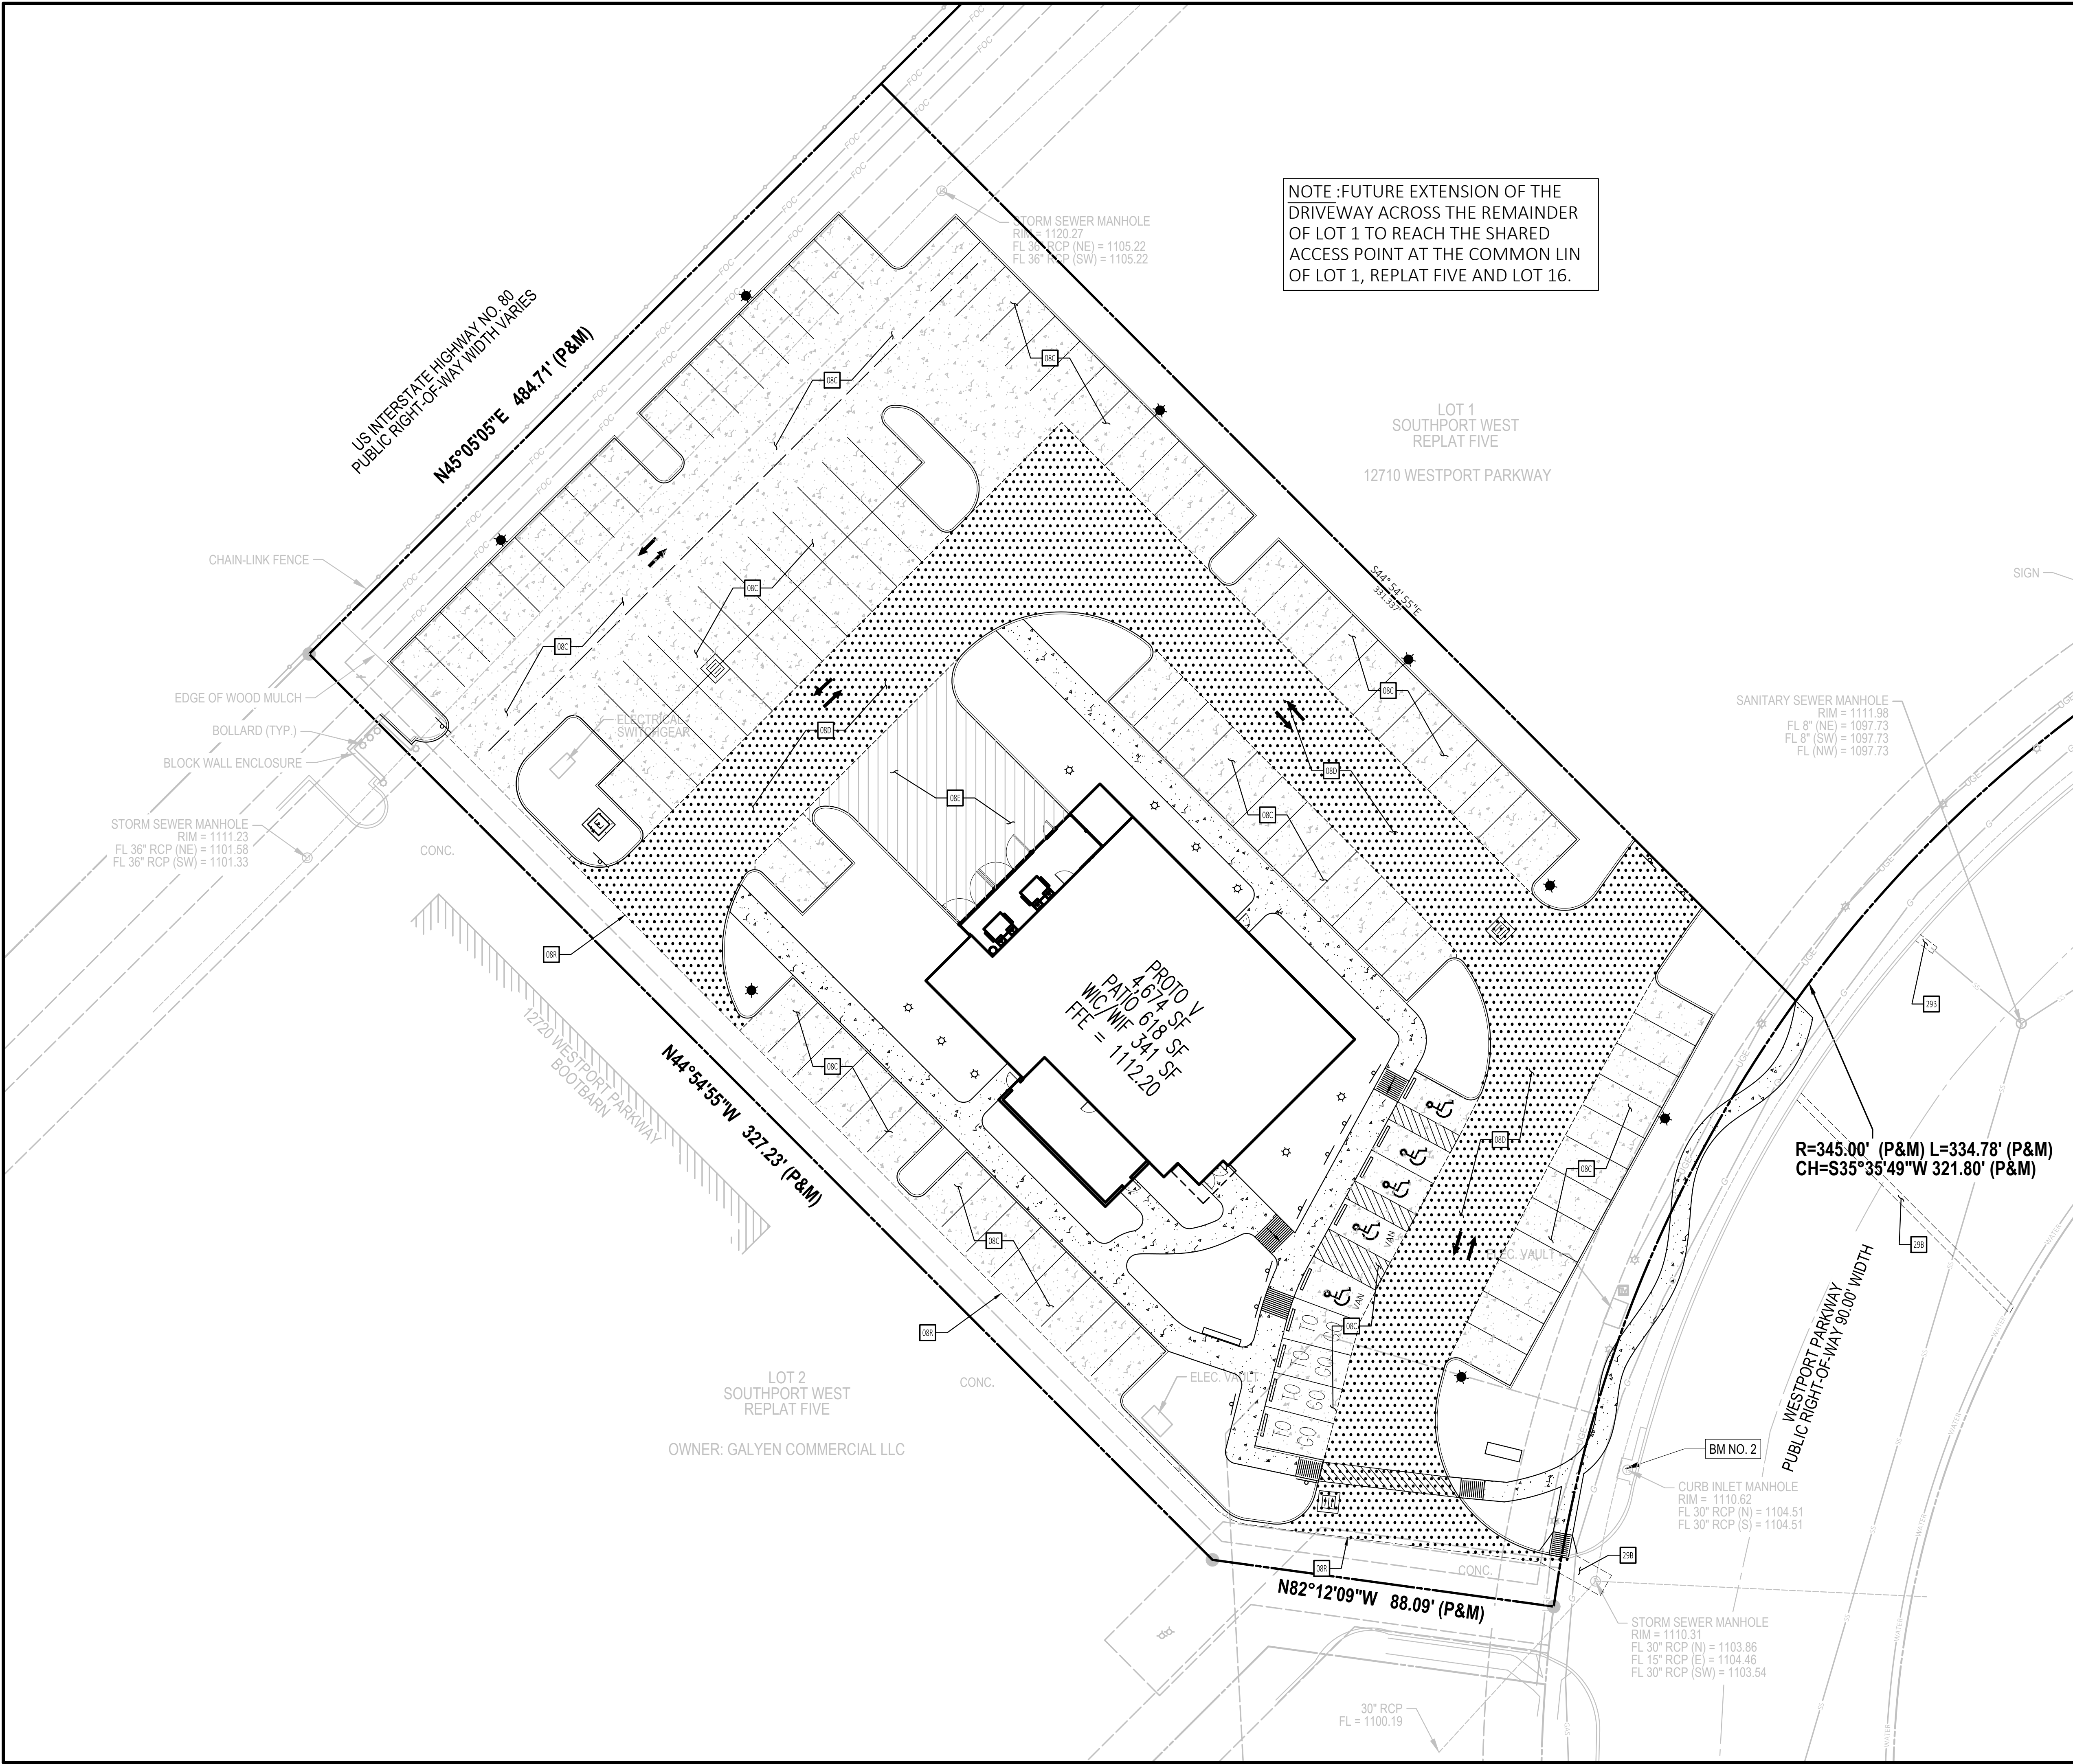

SITE BENCHMARK	
BM NO. 1	CHISELED "Y" WEST RIM CURB INLET MANHOLE, 1ST CURB INLET NORTH OF 12702 WESTPORT PARKWAY ENTRANCE, WEST SIDE WESTPORT PARKWAY.
BM NO. 2	CHISELED "Y" WEST RIM CURB INLET MANHOLE, 1ST CURB INLET NORTH OF 12720 WESTPORT PARKWAY (BOOT BARN) ENTRANCE, WEST SIDE WESTPORT PARKWAY.

LEGEND

EXISTING			
E	EAST OR ELECTRIC	OHT	OVERHEAD TELEPHONE
N	NORTH	OHTV	OVERHEAD TV
S	SOUTH OR SEWER	X"SS	SANITARY SEWER
T	TELEPHONE	UGE	UNDERGROUND ELECTRIC
UG	UNDERGROUND	UGE&T	UNDERGROUND ELECTRIC AND TELEPHONE
W	WEST OR WATER	UGT	UNDERGROUND TELEPHONE
---	PROPERTY LINE	UGTV	UNDERGROUND TV
---	RIGHT OF WAY LINE	X"W	WATER
---	STORM DRAIN	5-10-11 50.5	TREE INFO 5 = DIAMETER OF TRUNK IN FEET 10 = HEIGHT OF TREE IN FEET 11 = CANOPY DIAMETER IN FEET 50.5 = ELEVATION AT BASE OF TREE
X"G	GAS		
OHE	OVERHEAD ELECTRIC		
OHE&T	OVERHEAD ELECTRIC AND TELEPHONE		

GENERAL PAVING NOTES

- THE PAVING CONTRACTOR SHALL COORDINATE WITH THE UTILITY & IRRIGATION CONTRACTORS TO INSURE THAT ALL SLEEVING HAS BEEN INSTALLED PRIOR TO PLACEMENT OF PERMANENT PAVEMENT.
- ALL PAVING AND EARTHWORK OPERATIONS SHALL CONFORM TO THE RECOMMENDATIONS IN THE GEOTECHNICAL REPORT DATED MAY 4, 2018, TERRACON PROJECT NO. 05185086 AND MEET CITY OF LA VISTA STANDARDS. (SEE DETAIL SHEET #1 FOR PAVEMENT DETAILS)
- ALL CONCRETE PAVEMENT CONNECTION TO EXISTING CONCRETE PAVEMENT SHALL BE PER PAVEMENT JOINT STANDARD DETAIL: REFER TO DETAIL 8R


PAVING DETAILS

08C	STANDARD DUTY CONCRETE
08D	HEAVY DUTY CONCRETE
08E	EXTRA HEAVY DUTY CONCRETE
08R	CONCRETE JOINT DETAILS
29B	CONCRETE STREET OR DRIVE CUT/REPAIR

PRELIMINARY
NOT FOR
CONSTRUCTION


30898	10/18/18	JDG	DMT	BMV	BMV
CEI PROJECT NO.	INITIAL DATE	DPOR	PM	DES	DRW
 Engineering Associates, Inc.					
<u>ENGINEERS • PLANNERS • SURVEYORS</u> <u>LANDSCAPE ARCHITECTS • ENVIRONMENTAL SCIENTISTS</u>					
3030 I81 Freeway, Suite 100 Dallas, TX 75234				(972)488-3737 FAX (972)488-6732	
HOOTERS					
12710 WESTPORT PARKWAY LA VISTA NEBRASKA					
PAVING PLAN			REV DATE 10/19/18 REV-3	SHEET NO. 4 OF 19	

JOB # 30898 DPA-MWG: 30898-CP.dwg LAST SAVED BY: BWALDRUM LOCATION: P:\30000\30898.0\Drawings\Design (Rev-3)\30898-CP.dwg

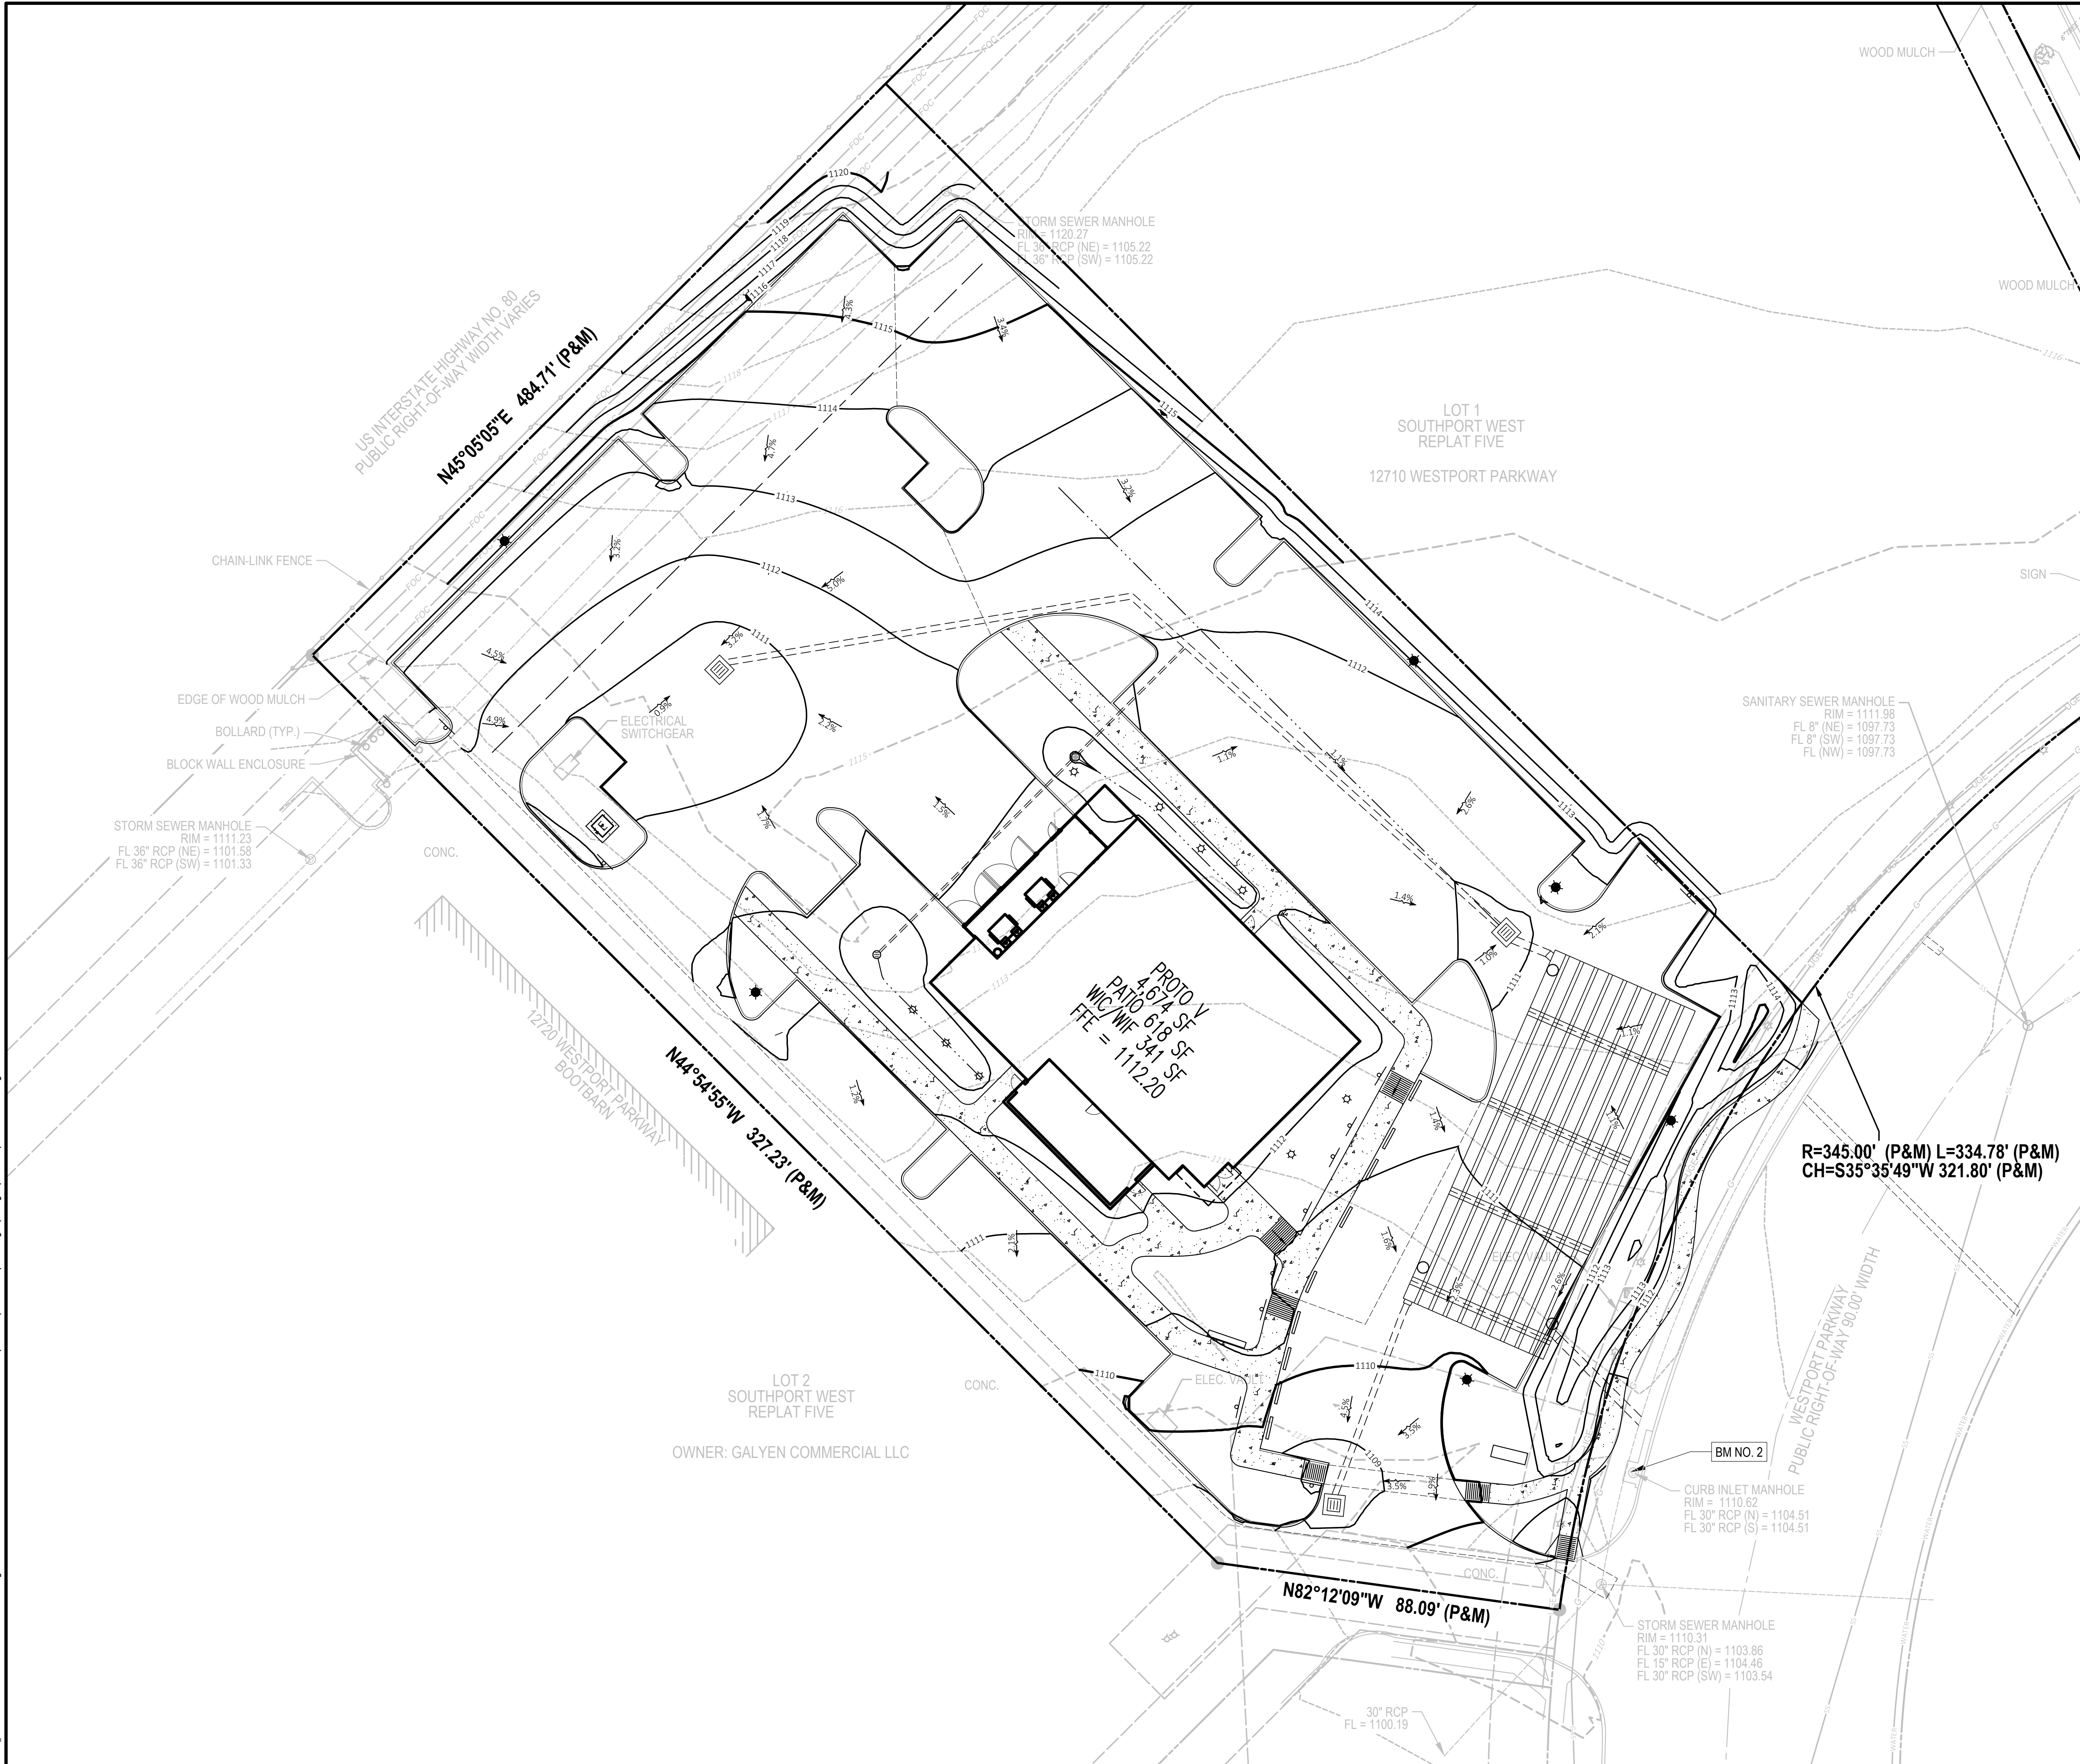



**Know what's below.
Call before you dig.**

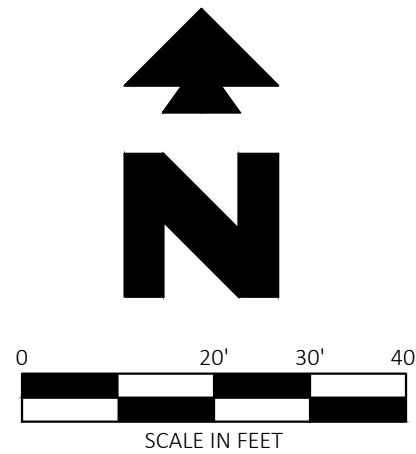

SITE BENCHMARK	
BM NO. 1	
CHISELED "Y" WEST RIM CURB INLET MANHOLE, 1ST CURB INLET NORTH OF 12702 WESTPORT PARKWAY ENTRANCE, WEST SIDE WESTPORT PARKWAY.	
ELEVATION = 1113.01 (NAVD 88) AS SHOWN HEREON	
BM NO. 2	
CHISELED "Y" WEST RIM CURB INLET MANHOLE, 1ST CURB INLET NORTH OF 12720 WESTPORT PARKWAY (BOOT BARN) ENTRANCE, WEST SIDE WESTPORT PARKWAY.	
ELEVATION = 1110.62 (NAVD 88) AS SHOWN HEREON	

LEGEND

EXISTING			
e	EAST OR ELECTRIC	OHT	OVERHEAD TELEPHONE
n	NORTH	OHTV	OVERHEAD TV
so	SOUTH OR SEWER	X"SS	SANITARY SEWER
t	TELEPHONE	UGE	UNDERGROUND ELECTRIC
ue	UNDERGROUND WEST OR WATER	UGE&T	UNDERGROUND ELECTRIC AND TELEPHONE
w	WEST OR WATER	UGT	UNDERGROUND TELEPHONE
---	PROPERTY LINE	UGTV	UNDERGROUND TV
---	RIGHT OF WAY LINE	X"W	WATER
---	STORM DRAIN		
X"G	GAS	5-10-11 50.5	TREE INFO .5 = DIAMETER OF TRUNK IN FEET 10 = HEIGHT OF TREE IN FEET 11 = CANOPY DIAMETER IN FEET 50.5 = ELEVATION AT BASE OF TREE
OHE	OVERHEAD ELECTRIC		
OHE&T	OVERHEAD ELECTRIC AND TELEPHONE		

PROPOSED	
---	PROPERTY LINE/RIGHT OF WAY LINE
---	GRADE BREAK
XXX	CONTOUR ELEVATIONS
---	STORM DRAIN
XX.XX	SPOT ELEVATIONS:
	TC = TOP OF CURB
	G = GUTTER
	FS = FINISHED SURFACE
	FG = FINISHED GRADE
	HP = HIGH POINT

- ### GENERAL GRADING NOTES
- PRIOR TO INSTALLATION OF STORM OR SANITARY SEWER, THE CONTRACTOR SHALL EXCAVATE, VERIFY, AND CALCULATE ALL CROSSINGS AND INFORM THE OWNER AND THE ENGINEER OF ANY CONFLICTS PRIOR TO CONSTRUCTION. THE ENGINEER WILL BE HELD HARMLESS IN THE EVENT THE ENGINEER IS NOT NOTIFIED OF DESIGN CONFLICTS.
 - ALL SLOPES AND AREAS DISTURBED BY CONSTRUCTION SHALL BE GRADED SMOOTH AND 4" OF TOPSOIL APPLIED. IF ADEQUATE TOPSOIL IS NOT AVAILABLE ON SITE, THE CONTRACTOR SHALL PROVIDE TOPSOIL, APPROVED BY THE OWNER, AS NEEDED. THE AREA SHALL THEN BE SEEDED, FERTILIZED, MULCHED, WATERED AND MAINTAINED UNTIL HARDY GRASS GROWTH IS ESTABLISHED IN ALL AREAS (SEE LANDSCAPE PLAN FOR SEED MIX AND PROPER APPLICATION RATES). ANY AREAS DISTURBED FOR ANY REASON PRIOR TO FINAL ACCEPTANCE OF THE PROJECT SHALL BE CORRECTED BY THE CONTRACTOR AT NO ADDITIONAL COST TO THE OWNER.
 - THE CONTRACTOR IS SPECIFICALLY CAUTIONED THAT THE LOCATION AND/OR ELEVATION OF EXISTING UTILITIES AS SHOWN ON THESE PLANS IS BASED ON RECORDS OF THE VARIOUS UTILITY COMPANIES, AND WHERE POSSIBLE, MEASUREMENTS TAKEN IN THE FIELD. THE INFORMATION IS NOT TO BE RELIED ON AS BEING EXACT OR COMPLETE. THE CONTRACTOR MUST CALL THE APPROPRIATE UTILITY COMPANY AT LEAST 48 HOURS BEFORE ANY EXCAVATION TO REQUEST EXACT FIELD LOCATION OF UTILITIES.
 - UNLESS OTHERWISE SHOWN, CALLED OUT OR SPECIFIED HEREON OR WITHIN THE SPECIFICATIONS: ALL STORM DRAIN PIPE BEDDING SHALL BE INSTALLED PER DETAIL 28A. ALL STORM DRAIN PIPES ARE MEASURED FROM CENTER OF STRUCTURES AND ENDS OF FLARED END SECTIONS.

GRADING DETAILS


- 23A GRATE INLET
- 73A CONTECH UNDERGROUND DETENTION SYSTEM
- 73B 10" NYLOPLAST DRAIN

GRADING NOTES

- 18C CONNECT TO EXISTING STORM DRAIN MANHOLE OR INLET.
- 18D MATCH EXISTING PAVEMENT ELEVATIONS.


30898	10/18/18	JDC	DMT	BMW	BMW
CEI PROJECT NO.	INITIAL DATE	DPOR	PM	DES	DRW
 Engineering Associates, Inc.					
ENGINEERS • PLANNERS • SURVEYORS LANDSCAPE ARCHITECTS • ENVIRONMENTAL SCIENTISTS					
3030 I-81 Freeway, Suite 100 Dallas, TX 75234				(972) 488-3737 FAX (972) 488-6732	
HOOTERS					
12710 WESTPORT PARKWAY LA VISTA NEBRASKA					
GRADING PLAN				REV DATE 10/19/18 REV-3	SHEET NO. 5 OF 19

JOB # 30898 DPA.MWG; 30898-CP.dwg LAST SAVED BY: BWALDRUM LOCATION: P:\30000\30898.0 Drawings\Design\Design (Rev=3) 30898-CP.dwg

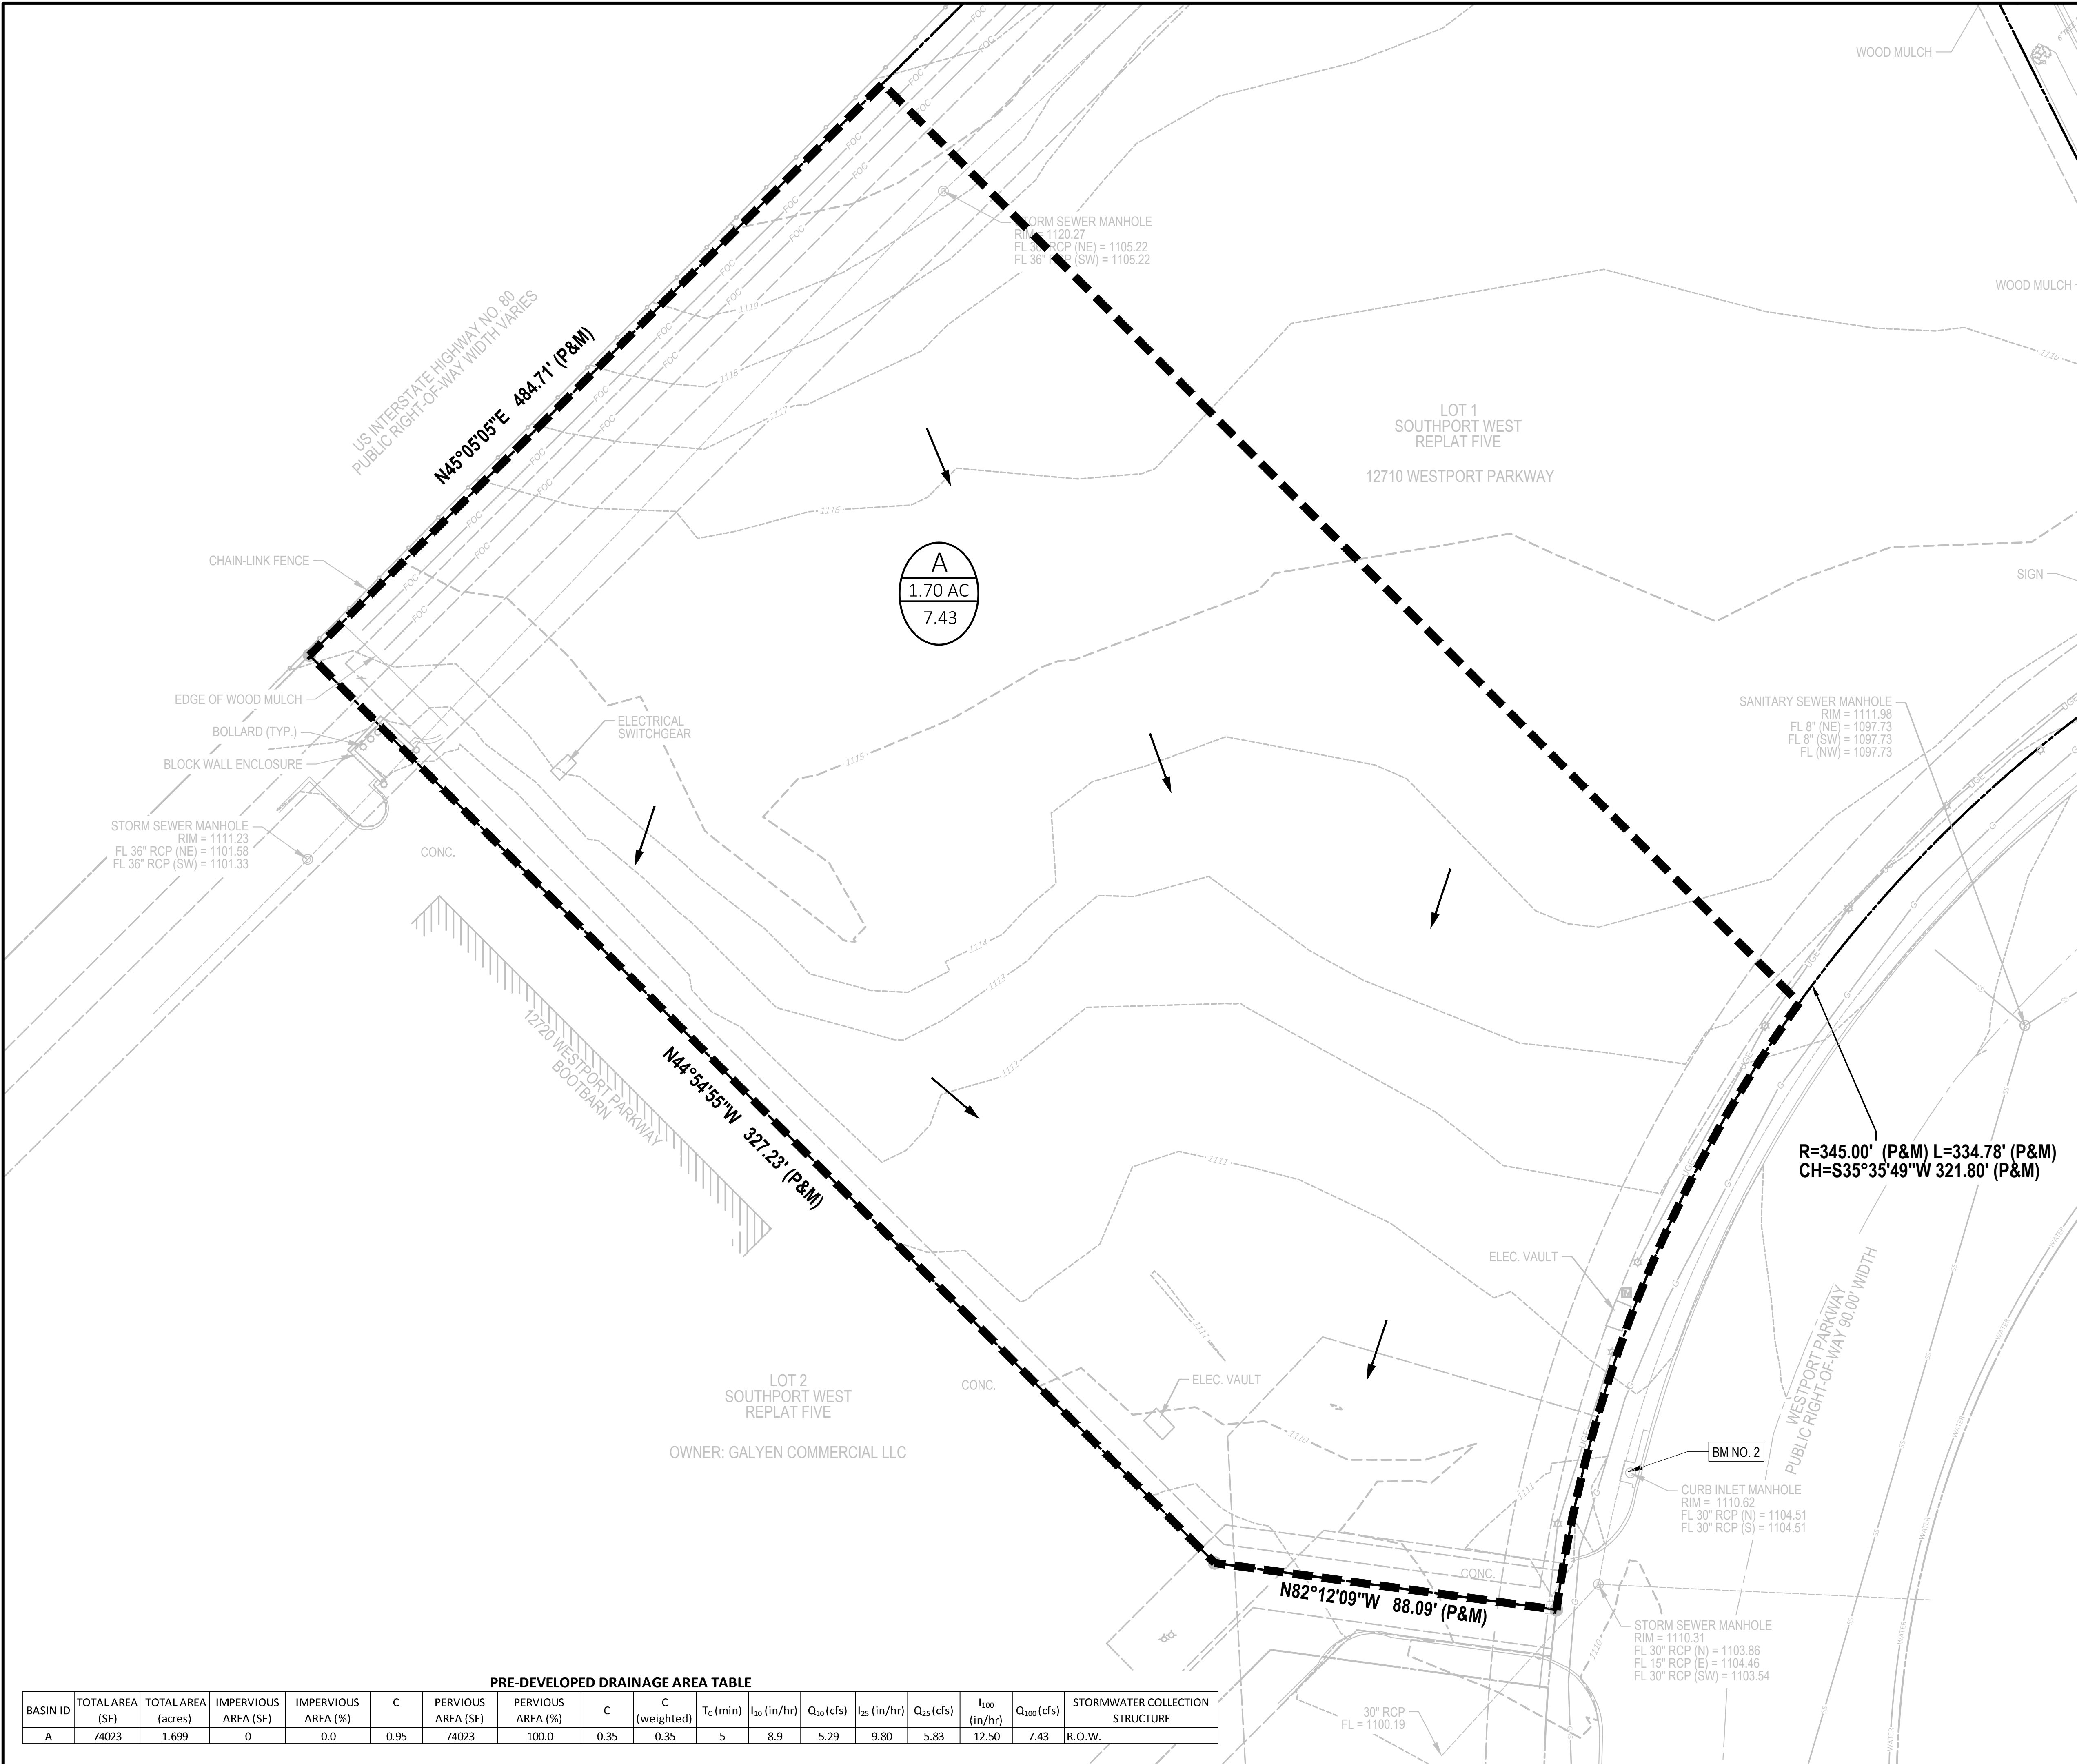



**Know what's below.
Call before you dig.**

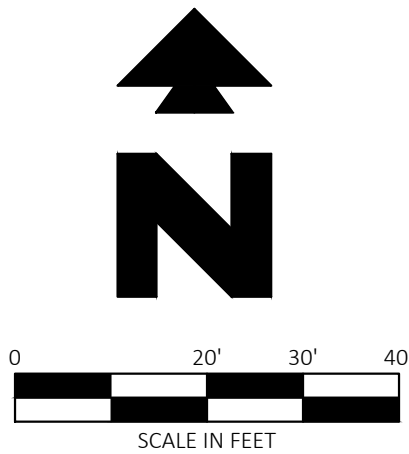


SITE BENCHMARK	
BM NO. 1	CHISELED "Y" WEST RIM CURB INLET MANHOLE, 1ST CURB INLET NORTH OF 12702 WESTPORT PARKWAY ENTRANCE, WEST SIDE WESTPORT PARKWAY.
ELEVATION = 1113.01 (NAVD 88) AS SHOWN HEREON	
BM NO. 2	CHISELED "Y" WEST RIM CURB INLET MANHOLE, 1ST CURB INLET NORTH OF 12720 WESTPORT PARKWAY (BOOT BARN) ENTRANCE, WEST SIDE WESTPORT PARKWAY.
ELEVATION = 1110.62 (NAVD 88) AS SHOWN HEREON	

LEGEND

EXISTING			
e	EAST OR ELECTRIC	OHT	OVERHEAD TELEPHONE
n	NORTH	OHTV	OVERHEAD TV
o/s	OVERHEAD	X"SS	SANITARY SEWER
s	SOUTH OR SEWER	UGE	UNDERGROUND ELECTRIC
t	TELEPHONE	UG&T	UNDERGROUND ELECTRIC AND TELEPHONE
ug	UNDERGROUND	UGT	UNDERGROUND TELEPHONE
w	WEST OR WATER	UGTV	UNDERGROUND TV
---	PROPERTY LINE	X"W	WATER
---	RIGHT OF WAY LINE		
---	STORM DRAIN		
X"G	GAS	5-10-11 50.5	TREE INFO .5 = DIAMETER OF TRUNK IN FEET 10 = HEIGHT OF TREE IN FEET 11 = CANOPY DIAMETER IN FEET 50.5 = ELEVATION AT BASE OF TREE
OHE	OVERHEAD ELECTRIC		
OHE&T	OVERHEAD ELECTRIC AND TELEPHONE		

PROPOSED

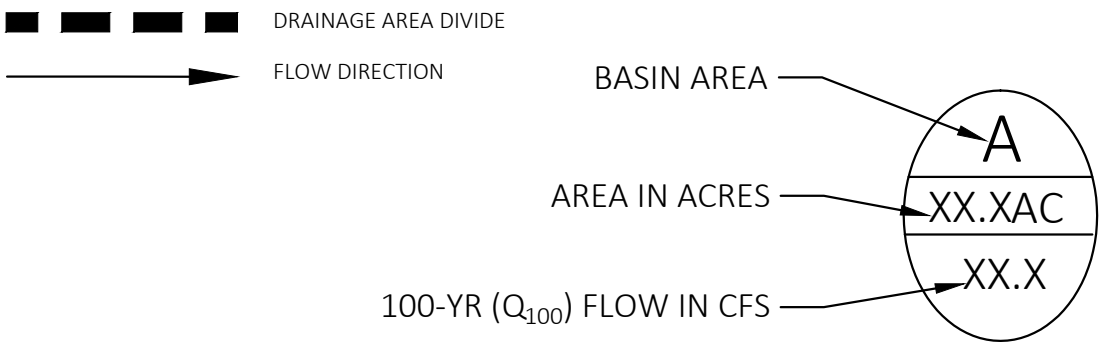

PRE-DEVELOPED DRAINAGE AREA TABLE													
BASIN ID	TOTAL AREA (SF)	TOTAL AREA (acres)	IMPERVIOUS AREA (SF)	IMPERVIOUS AREA (%)	C	PERVIOUS AREA (SF)	PERVIOUS AREA (%)	C	C (weighted)	T _c (min)	I ₁₀ (in/hr)	Q ₁₀ (cfs)	Q ₁₀₀ (cfs)
A	74023	1.699	0	0.0	0.95	74023	100.0	0.35	0.35	5	8.9	5.29	7.43

30898

CEI PROJECT NO.

10/18/18

INITIAL DATE

JDC

DPOR

DMT

PM

BMW

DES

BMW

DRW



Engineering Associates, Inc.

ENGINEERS • PLANNERS • SURVEYORS
LANDSCAPE ARCHITECTS • ENVIRONMENTAL SCIENTISTS

3030 LBJ Freeway, Suite 100
Dallas, TX 75234

(972) 488-3737
FAX (972) 488-6732



HOOTERS

12710 WESTPORT PARKWAY
LA VISTA NEBRASKA

PRE-DRAINAGE AREA MAP


REV DATE
10/19/18
REV-3

SHEET NO.
6 OF 19

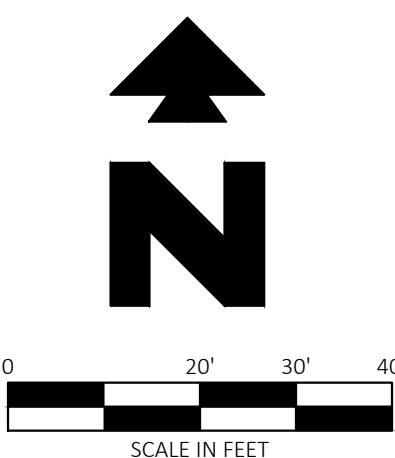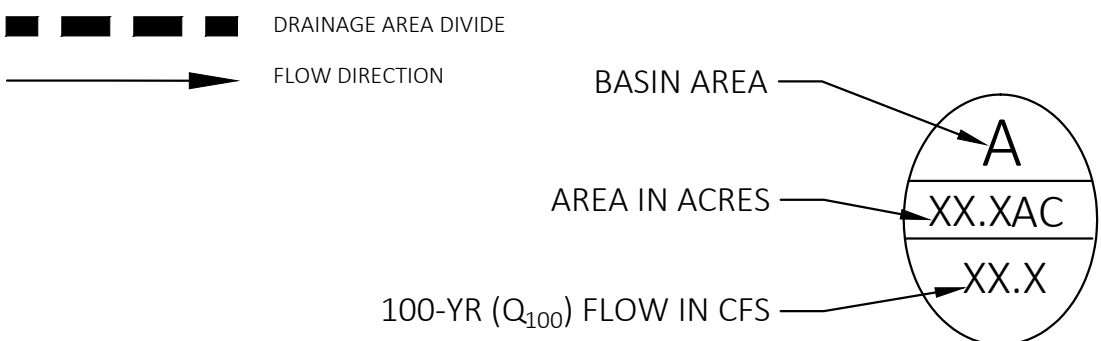PROPOSED

NOTE: THE DRAINAGE SYSTEM WILL BE SIZED TO ADDRESS THE FIRST $\frac{1}{2}$ INCH OF STORM WATER QUALITY AND TO LIMIT PEAK STORM WATER RUNOFF FLOWS FOR 2-YEAR EVENTS TO PRE-DEVELOPMENT LEVELS.

POST-DEVELOPED DRAINAGE AREA TABLE																	
BASIN ID	TOTAL AREA (SF)	TOTAL AREA (acres)	IMPERVIOUS AREA (SF)	IMPERVIOUS AREA (%)	C	PERVIOUS AREA (SF)	PERVIOUS AREA (%)	C	C (weighted)	T _c (min)	I ₁₀ (in/hr)	Q ₁₀ (cfs)	I ₂₅ (in/hr)	Q ₂₅ (cfs)	I ₁₀₀ (in/hr)	Q ₁₀₀ (cfs)	STORMWATER COLLECTION STRUCTURE
A	20818	0.478	15127	72.7	0.95	5691	27.3	0.35	0.79	5	8.9	3.34	9.80	3.68	12.50	4.70	Grate Inlet
B	27067	0.621	22460	83.0	0.95	4607	17.0	0.35	0.85	5	8.9	4.69	9.80	5.16	12.50	6.59	Grate Inlet
C	21830	0.501	15926	73.0	0.95	5904	27.0	0.35	0.79	5	8.9	3.51	9.80	3.87	12.50	4.93	Grate Inlet
D	2285	0.052	865	37.9	0.95	1420	62.1	0.35	0.58	5	8.9	0.27	9.80	0.30	12.50	0.38	Grate Inlet
E	2023	0.046	610	30.2	0.95	1413	69.8	0.35	0.53	5	8.9	0.22	9.80	0.24	12.50	0.31	Grate Inlet
																16.90	

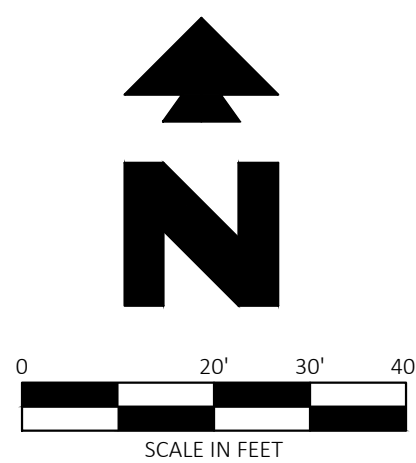

LEGEND

GENERAL EROSION NOTES

- PROPOSED

GENERAL EROSION NOTES CONT'D

1. ALL SEEDED AREAS SHALL BE CHECKED REGULARLY TO SEE THAT A GOOD STAND IS MAINTAINED. AREAS SHOULD BE FERTILIZED AND RESEEDED AS NEEDED.
2. SILT FENCES SHALL BE REPAIRED TO THEIR ORIGINAL CONDITIONS IF DAMAGED. SEDIMENT SHALL BE REMOVED FROM THE SILT FENCES WHEN IT REACHES ONE-THIRD TO ONE-HALF THE HEIGHT OF THE SILT FENCE.
3. THE CONSTRUCTION ENTRANCES SHALL BE MAINTAINED IN A CONDITION WHICH WILL PREVENT EROSION OR DAMAGE TO ADJACENT PUBLIC RIGHTS-OF-WAY. THIS MAY REQUIRE PERIODIC TOP DRESSING OF THE CONSTRUCTION ENTRANCES AS CONDITIONS DEMAND.
4. THE TEMPORARY PARKING AND STORAGE AREA SHALL BE KEPT IN GOOD CONDITION (SUITABLE FOR PARKING AND STORAGE). THIS MAY REQUIRE PERIODIC TOP DRESSING OF THE TEMPORARY PARKING AS CONDITIONS DEMAND.
5. IF THE STONES IN THE GRAVEL INLET SEDIMENT FILTERS BECOME CLOGGED WITH SEDIMENT, THE STONES MUST BE PULLED AWAY, CLEANED AND REPLACED.

1. INSTALL STABILIZED CONSTRUCTION ENTRANCES.
2. PREPARE TEMPORARY EROSION AND STORAGE AREAS.
3. CONSTRUCT THE SILT FENCES ON THE SITE.
4. CLEAR AND GRUB THE SITE.
5. BEGIN GRADING THE SITE.
6. START CONSTRUCTION OF BUILDING PAD AND STRUCTURES.
7. TEMPORARILY SEED DENUDED AREAS.
8. INSTALL UTILITIES, UNDERDRAINS, STORM SEWERS, CURBS AND GUTTERS.
9. INSTALL INLET PROTECTION DEVICES.
10. PREPARE SITE FOR PAVING.
11. PAVE SITE.
12. COMPLETE GRADING AND INSTALL PERMANENT SEEDING AND PLANTING.
13. REMOVE ALL TEMPORARY EROSION AND SEDIMENT CONTROL DEVICES (ONLY IF SITE IS STABILIZED).



CEI Engineering Associates, Inc.

ENGINEERS • PLANNERS • SURVEYORS
LANDSCAPE ARCHITECTS • ENVIRONMENTAL SCIENTISTS

HOOTERS

EROSION CONTROL PLAN

REV DATE	SHEET NO.
10/19/18	8 OF 19
REV 3	

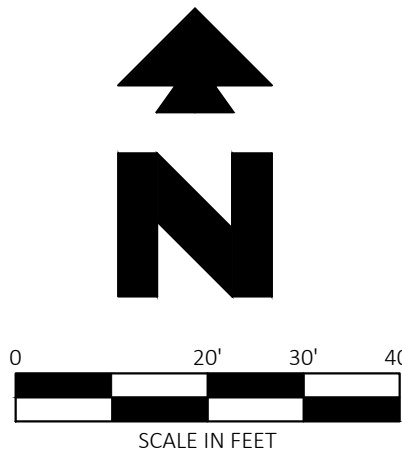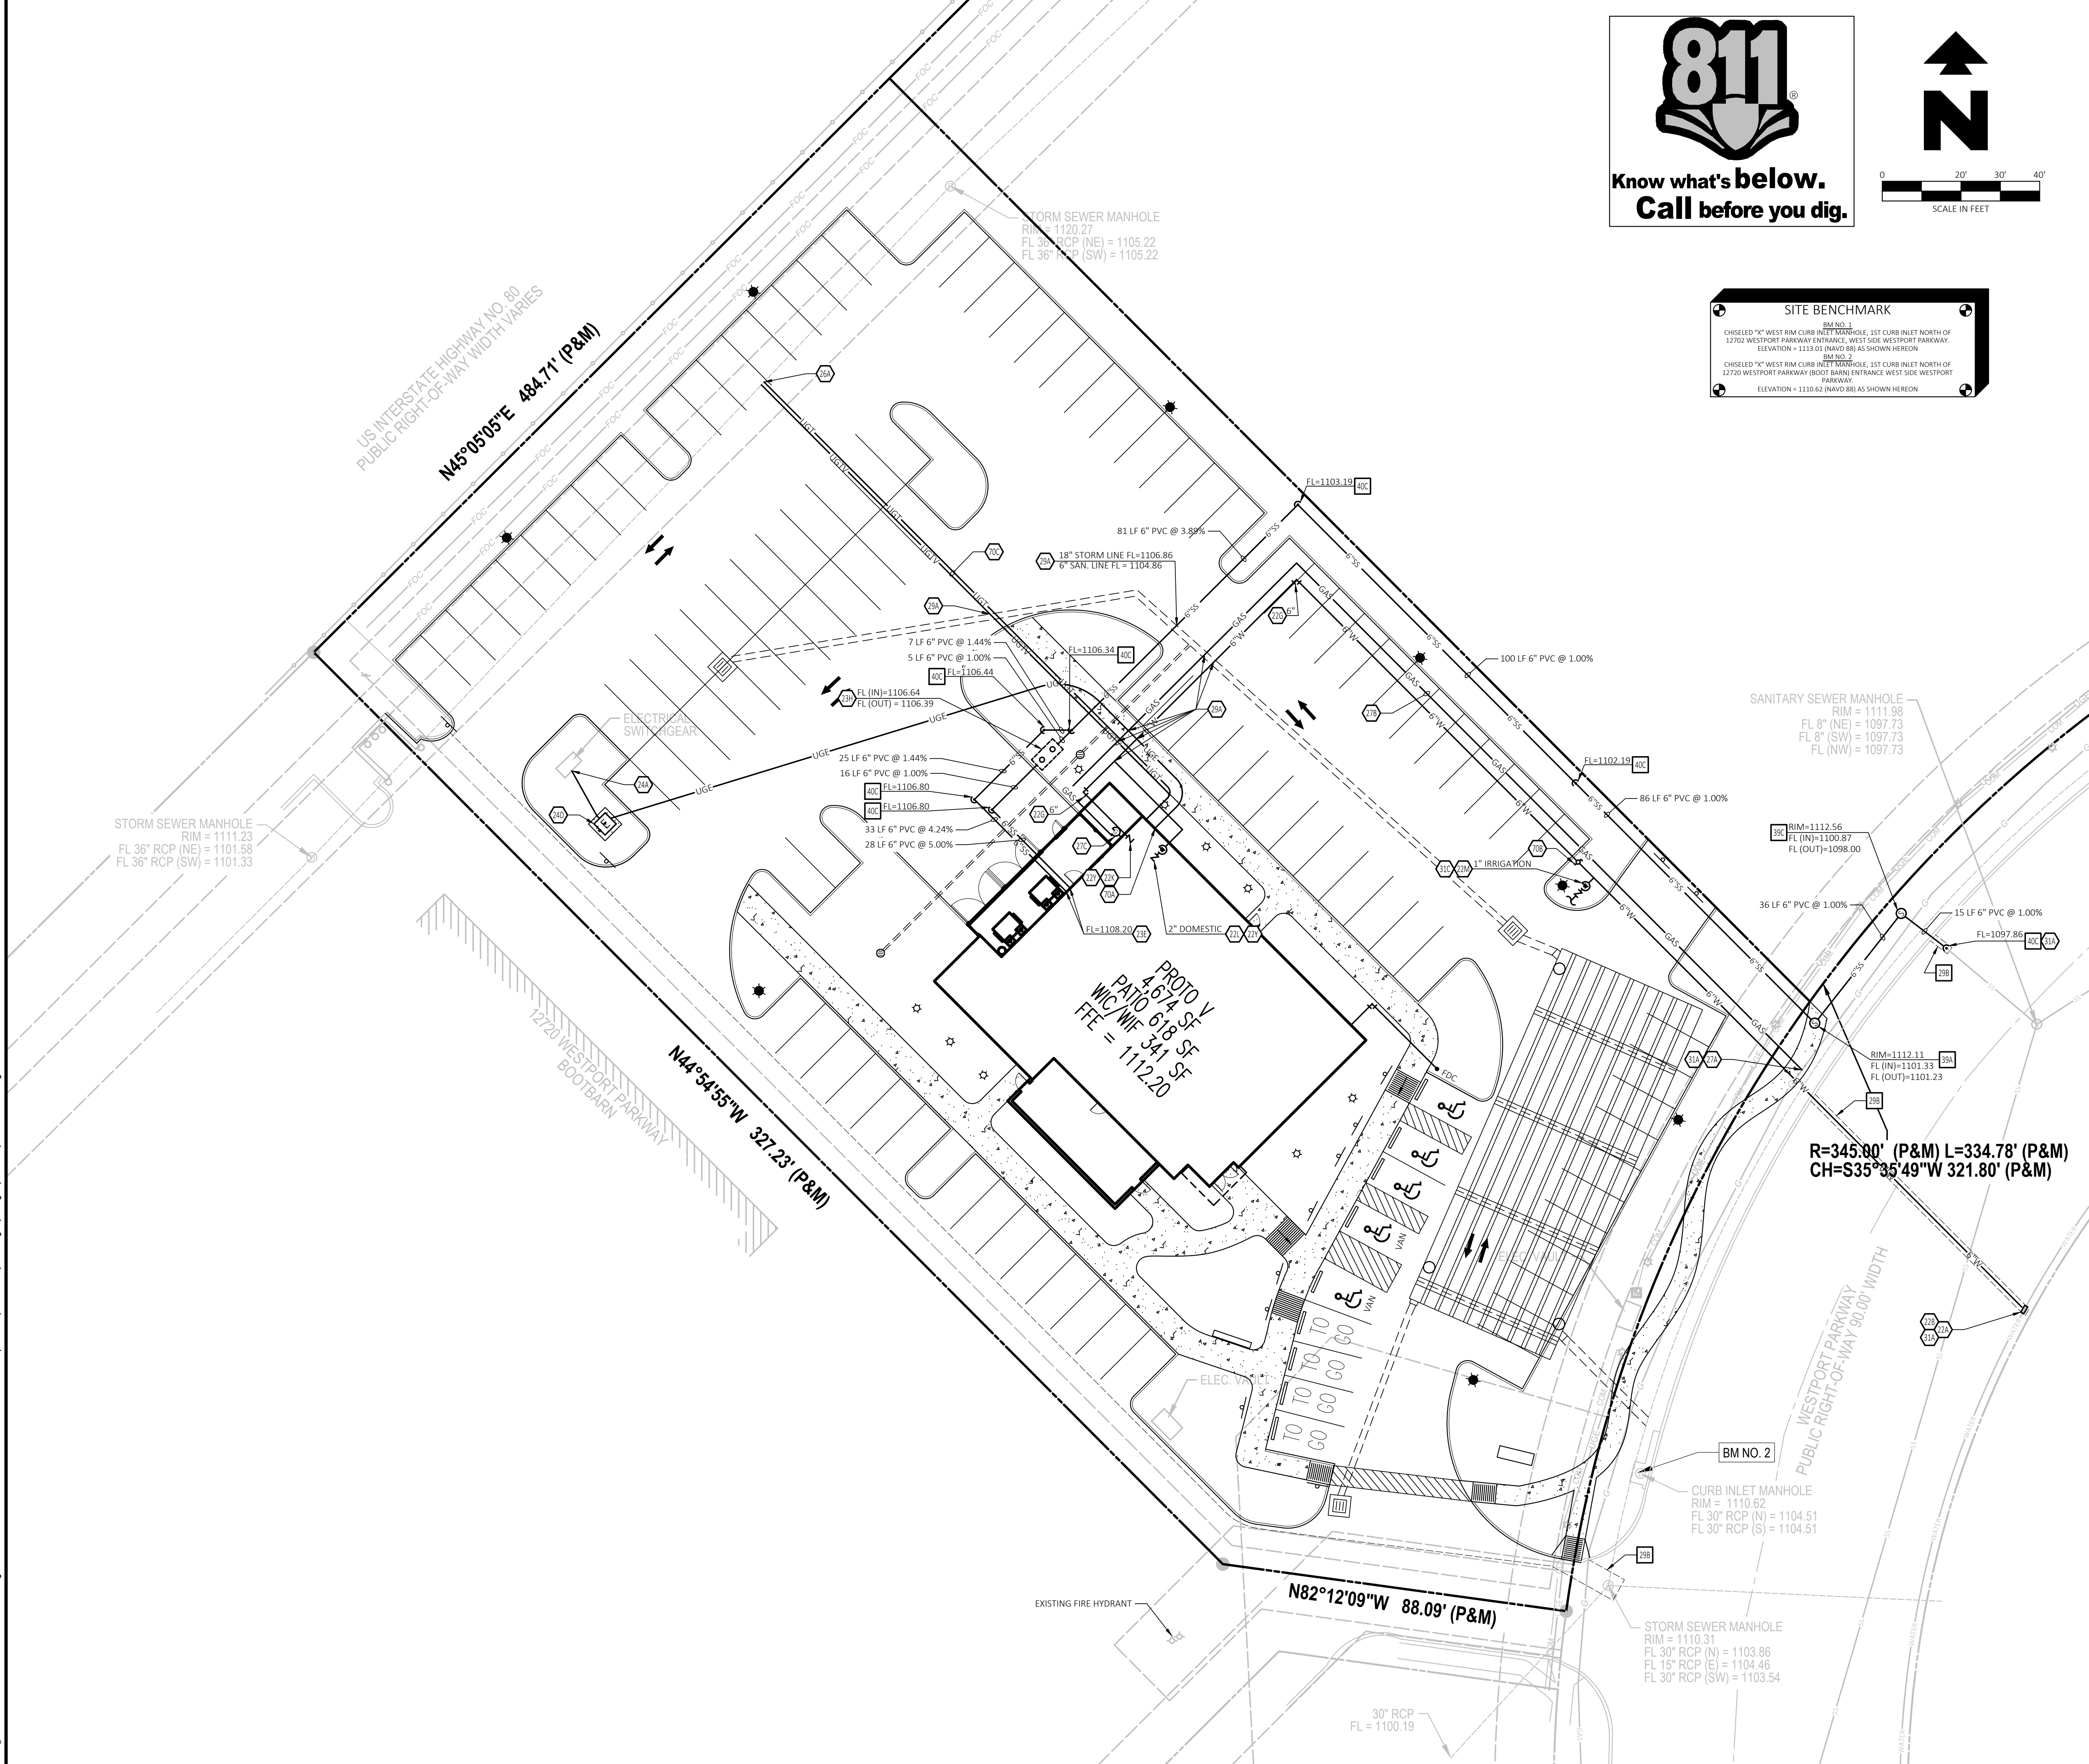

SITE BENCHMARK

BM NO. 1
CHISELED "Y" WEST RIM CURB INLET MANHOLE, 1ST CURB INLET NORTH OF 12702 WESTPORT PARKWAY ENTRANCE, WEST SIDE WESTPORT PARKWAY.
ELEVATION = 1113.00 (NAVD 88) AS SHOWN HEREON

BM NO. 2
CHISELED "Y" WEST RIM CURB INLET MANHOLE, 1ST CURB INLET NORTH OF 12720 WESTPORT PARKWAY (BOOTH BAR) ENTRANCE WEST SIDE WESTPORT PARKWAY.
ELEVATION = 1110.62 (NAVD 88) AS SHOWN HEREON

LEGEND

EXISTING		
	EAST OR ELECTRIC	OHE&T OVERHEAD ELECTRIC AND TELEPHONE
	NORTH	OHT OVERHEAD TELEPHONE
	OVERHEAD	OHTV OVERHEAD TV
	SOUTH OR SEWER	X"SS SANITARY SEWER
	TELEPHONE	UGE UNDERGROUND ELECTRIC
	UNDERGROUND	UGE&T UNDERGROUND ELECTRIC AND TELEPHONE
	WEST OR WATER	UGT UNDERGROUND TELEPHONE
	PROPERTY LINE	UGTV UNDERGROUND TV
	RIGHT OF WAY LINE	X"W WATER
	STORM DRAIN	
	FIBER OPTIC CABLE	
	GAS	
	OVERHEAD ELECTRIC	

PROPOSED

	PROPERTY LINE/RIGHT OF WAY LINE
	STORM DRAIN
	POST INDICATOR VALVE
	GAS SERVICE
	SANITARY SEWER SERVICE
	UNDERGROUND ELECTRIC SERVICE
	UNDERGROUND ELECTRIC AND TELEPHONE SERVICE
	UNDERGROUND TELEPHONE SERVICE
	WATER SERVICE
	FIRE LINE SERVICE
	FIRE DEPARTMENT CONNECTION

GENERAL UTILITY NOTES

- ALL WATER LINES SHALL BE PVC C-900 WITH 36" MIN. COVER.
- ALL SANITARY SEWER LINES SHALL BE PVC SDR-35 WITH 36" MIN. COVER.
- CONTRACTOR SHALL COORDINATE ANY DISRUPTIONS TO EXISTING UTILITY SERVICES WITH ADJACENT PROPERTY OWNERS.
- ALL ELECTRIC, TELEPHONE AND GAS EXTENSIONS INCLUDING SERVICE LINES SHALL BE CONSTRUCTED TO THE APPROPRIATE UTILITY COMPANY SPECIFICATIONS. ALL UTILITY DISCONNECTIONS SHALL BE COORDINATED WITH THE DESIGNATED UTILITY COMPANIES.
- CONSTRUCTION SHALL NOT START ON ANY PUBLIC UTILITY SYSTEM UNTIL WRITTEN APPROVAL HAS BEEN RECEIVED BY THE ENGINEER FROM THE APPROPRIATE GOVERNING AUTHORITY AND CONTRACTOR HAS BEEN NOTIFIED BY THE ENGINEER.
- PRIOR TO THE CONSTRUCTION OF OR CONNECTION TO ANY STORM DRAIN, SANITARY SEWER, WATER MAIN OR ANY OF THE DRY UTILITIES, THE CONTRACTOR SHALL EXCAVATE, VERIFY AND CALCULATE ALL POINTS OF CONNECTION AND ALL UTILITY CROSSINGS AND INFORM CEI ENGINEERING AND THE OWNER/DEVELOPER OF ANY CONFLICT OR REQUIRED DEVIATIONS FROM THE PLAN. NOTIFICATION SHALL BE MADE A MINIMUM OF 48 HOURS PRIOR TO CONSTRUCTION. CEI ENGINEERING AND ITS CLIENTS SHALL BE HELD HARMLESS IN THE EVENT THAT THE CONTRACTOR FAILS TO MAKE SUCH NOTIFICATION.
- UNLESS OTHERWISE SHOWN, CALLED OUT OR SPECIFIED HEREON OR WITHIN SPECIFICATIONS, ALL WATER LINE FITTINGS SHALL BE INSTALLED WITH THRUST BLOCKING PER DETAIL 31A. ALL WATER LINE PIPE BEDDING SHALL BE INSTALLED PER DETAIL 42A. ALL SANITARY SEWER PIPE BEDDING SHALL BE INSTALLED PER DETAIL 42B.

UTILITY DETAILS


- 29B CONCRETE STREET OR DRIVE CUT REPAIR
39A SANITARY SEWER MANHOLE (CAST IN PLACE)
39C SANITARY SEWER INSIDE DROP MANHOLE
40C SANITARY SEWER CLEAN-OUT

UTILITY NOTES

- 22A POINT OF CONNECTION - WATER SERVICE (PER LOCAL CODES).
22B M.J. TAPPING SLEEVE WITH M.J. TAPPING VALVE AND THRUST BLOCKING WITH ADJUSTABLE VALVE BOX (SEE SIZES THIS SHEET).
22D M.J. TEE WITH THRUST BLOCKING (SEE SIZES THIS SHEET).
22G 90 DEGREE M.J. BEND WITH THRUST BLOCKING (SEE SIZES THIS SHEET).
22H 45 DEGREE M.J. BEND WITH THRUST BLOCKING (SEE SIZES THIS SHEET).
22K SPRINKLER ENTRY PER ARCH. PLANS (SEE SIZES THIS SHEET).
22L METERED DOMESTIC WATER SERVICE ENTRY PER ARCH. PLANS (SEE SIZES THIS SHEET).
22Y INTERIOR BACK FLOW PREVENTER (PER ARCH. PLANS).
23E SANITARY SEWER SERVICE ENTRY (PER ARCH. PLANS).
23H GREASE TRAP WITH CLEAN-OUT (SIZE TO BE DETERMINED BY PLUMBING ENGINEER FOR MORE INFORMATION, SEE ARCHITECT'S BUILDING PLANS).
24A POINT OF CONNECTION FOR ELECTRICAL SERVICE (PER ELECTRIC COMPANY REQUIREMENTS).
24D PROPOSED ELECTRIC TRANSFORMER.
26A POINT OF CONNECTION FOR UNDERGROUND TELEPHONE (PER TELEPHONE COMPANY REQUIREMENTS).
27A POINT OF CONNECTION FOR GAS SERVICE (PER LOCAL GAS COMPANY REQUIREMENTS).
27B GAS SERVICE PER LOCAL GAS COMPANY.
27C PROPOSED GAS METER.
31A LOCATION FOR THIS UTILITY AS SHOWN IS FOR DRAWING PURPOSES ONLY. CONTRACTOR SHALL VERIFY THE EXACT LOCATION IN FIELD PRIOR TO THE CONSTRUCTION OF THE PROPOSED UTILITY LINE TO BE CONNECTED. CONTRACTOR SHALL NOTIFY CEI ENGINEERING IF THE DESIGN AS SHOWN IS NOT ACHIEVABLE.
70A ELECTRIC AND COMMUNICATIONS SERVICE ENTRY (PER ARCH. PLANS)
70B POST INDICATOR VALVE (PER LOCAL CODES).

PRELIMINARY
NOT FOR
CONSTRUCTION

30898	10/18/18	JDC	DMT	BMW	BMW
CEI PROJECT NO.	INITIAL DATE	DPOR	PM	DES	DRW
CEI Engineering Associates, Inc.					
ENGINEERS • PLANNERS • SURVEYORS LANDSCAPE ARCHITECTS • ENVIRONMENTAL SCIENTISTS					
3030 BJ Freeway, Suite 100 (972)488-3737 Dallas, TX 75234 FAX (972)488-6732					
HOOTERS					
12710 WESTPORT PARKWAY LA VISTA NEBRASKA					
REV DATE 10/28/18 REV-3		SHEET NO. 9 OF 19			
UTILITY PLAN					

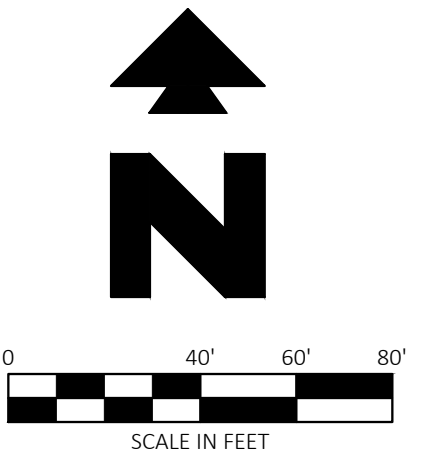

BM NO. 1
CHISEL "X" WEST RIM CURB INLET MANHOLE, 1ST CURB INLET NORTH OF
12702 WESTPORT PARKWAY ENTRANCE, WEST SIDE WESTPORT PARKWAY.
ELEVATION = 1113.01 (NAVD 88) AS SHOWN HEREON

BM NO. 2
CHISEL "X" WEST RIM CURB INLET MANHOLE, 1ST CURB INLET NORTH OF
12720 WESTPORT PARKWAY (BOOT BARN) ENTRANCE WEST SIDE WESTPORT
PARKWAY.
ELEVATION = 1110.62 (NAVD 88) AS SHOWN HEREON

LEGEND

EXISTING			
<i>e</i>	EAST OR ELECTRIC	— OHT —	OVERHEAD TELEPHONE
<i>n</i>	NORTH	— OHTV —	OVERHEAD TV
<i>oh</i>	OVERHEAD		
<i>s</i>	SOUTH OR SEWER	— X"SS —	SANITARY SEWER
<i>t</i>	TELEPHONE	— UGE —	UNDERGROUND ELECTRIC
<i>u</i>	UNDERGROUND	— UGE&T —	UNDERGROUND ELECTRIC AND TELEPHONE
<i>w</i>	WEST OR WATER		
=====	PROPERTY LINE	— UGT —	UNDERGROUND TELEPHONE
-----	RIGHT OF WAY LINE	— UGTV —	UNDERGROUND TV
-----	STORM DRAIN	— X"W —	WATER

— X"G —	GAS	5-10-11 50.5	TREE INFO .5 = DIAMETER OF TRUNK IN FEET 10 = HEIGHT OF TREE IN FEET 11 = CANOPY DIAMETER IN FEET 50.5 = ELEVATION AT BASE OF TREE
— OHE —	OVERHEAD ELECTRIC		
— OHE&T —	OVERHEAD ELECTRIC AND TELEPHONE		

PRELIMINARY
NOT FOR
CONSTRUCTION

30398	10/18/18	JDG	DMT	BWM	BWM
CEI PROJECT NO.	INITIAL DATE	DPOR	PM	DES	DRW



Engineering Associates, Inc.

ENGINEERS • PLANNERS • SURVEYORS
LANDSCAPE ARCHITECTS • ENVIRONMENTAL SCIENTISTS

3030 BL / Freeway, Suite 300
Dallas, TX 75234

(972)488-3737
FAX (972)488-6732


HOOTERS

12710 WESTPORT PARKWAY LA VISTA NEBRASKA

EMERGENCY VEHICLE ACCESS PLAN	<table border="1" style="width: 100%;"> <tr> <td style="width: 50%;">REV. DATE 10/19/18</td> <td style="width: 50%;">SHEET NO. 10 OF 19</td> </tr> <tr> <td style="text-align: center;">REV.3</td> <td></td> </tr> </table>	REV. DATE 10/19/18	SHEET NO. 10 OF 19	REV.3	
REV. DATE 10/19/18	SHEET NO. 10 OF 19				
REV.3					




© 2018 CEI ENGINEERING ASSOCIATES, INC.

JOB # 30898 DRAWING: 30898-SP.dwg LAST SAVED BY: BWALDRUM LOCATION: P: \30000\30898.0\Drawings\Design\Rev-3\30898-SP.dwg

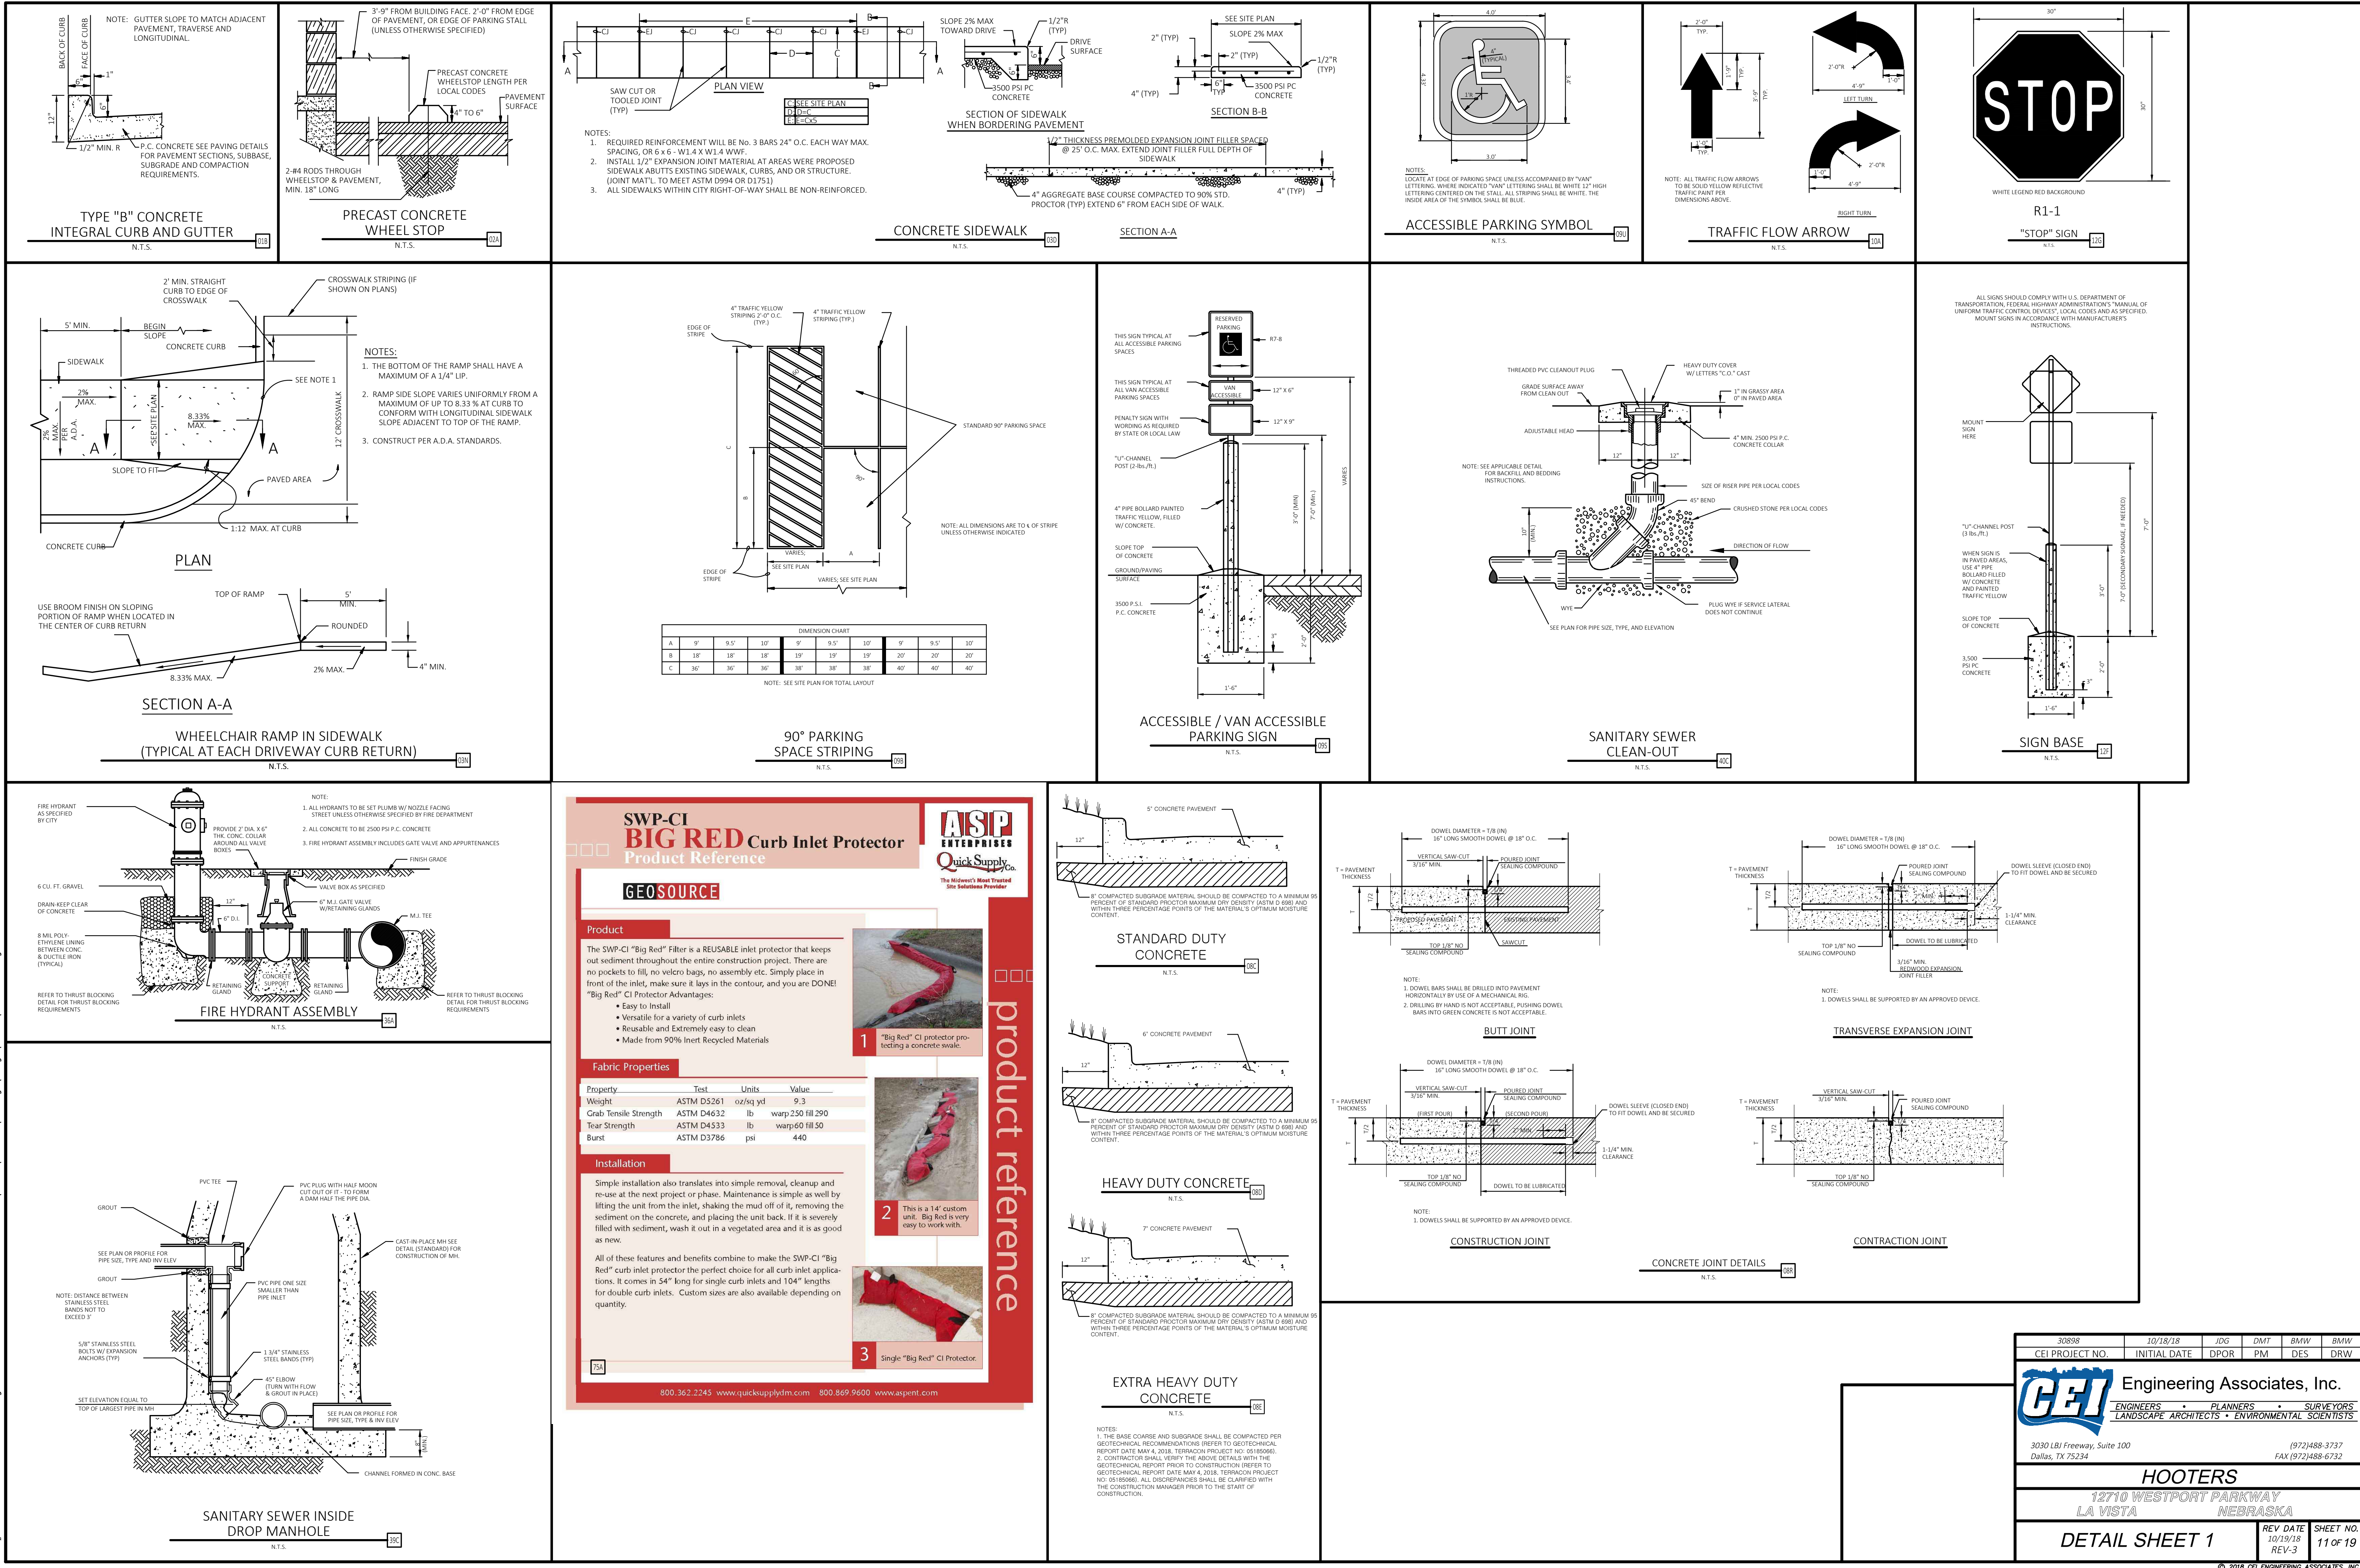




JOB # 30898 DPM:WVG, 30898--CS.dwg, LAST, SAVED BY: BVALDRUM, LOCATION: P:\30000\30898, 0 Drawings Design (Rev=3) 30898--CS.dwg

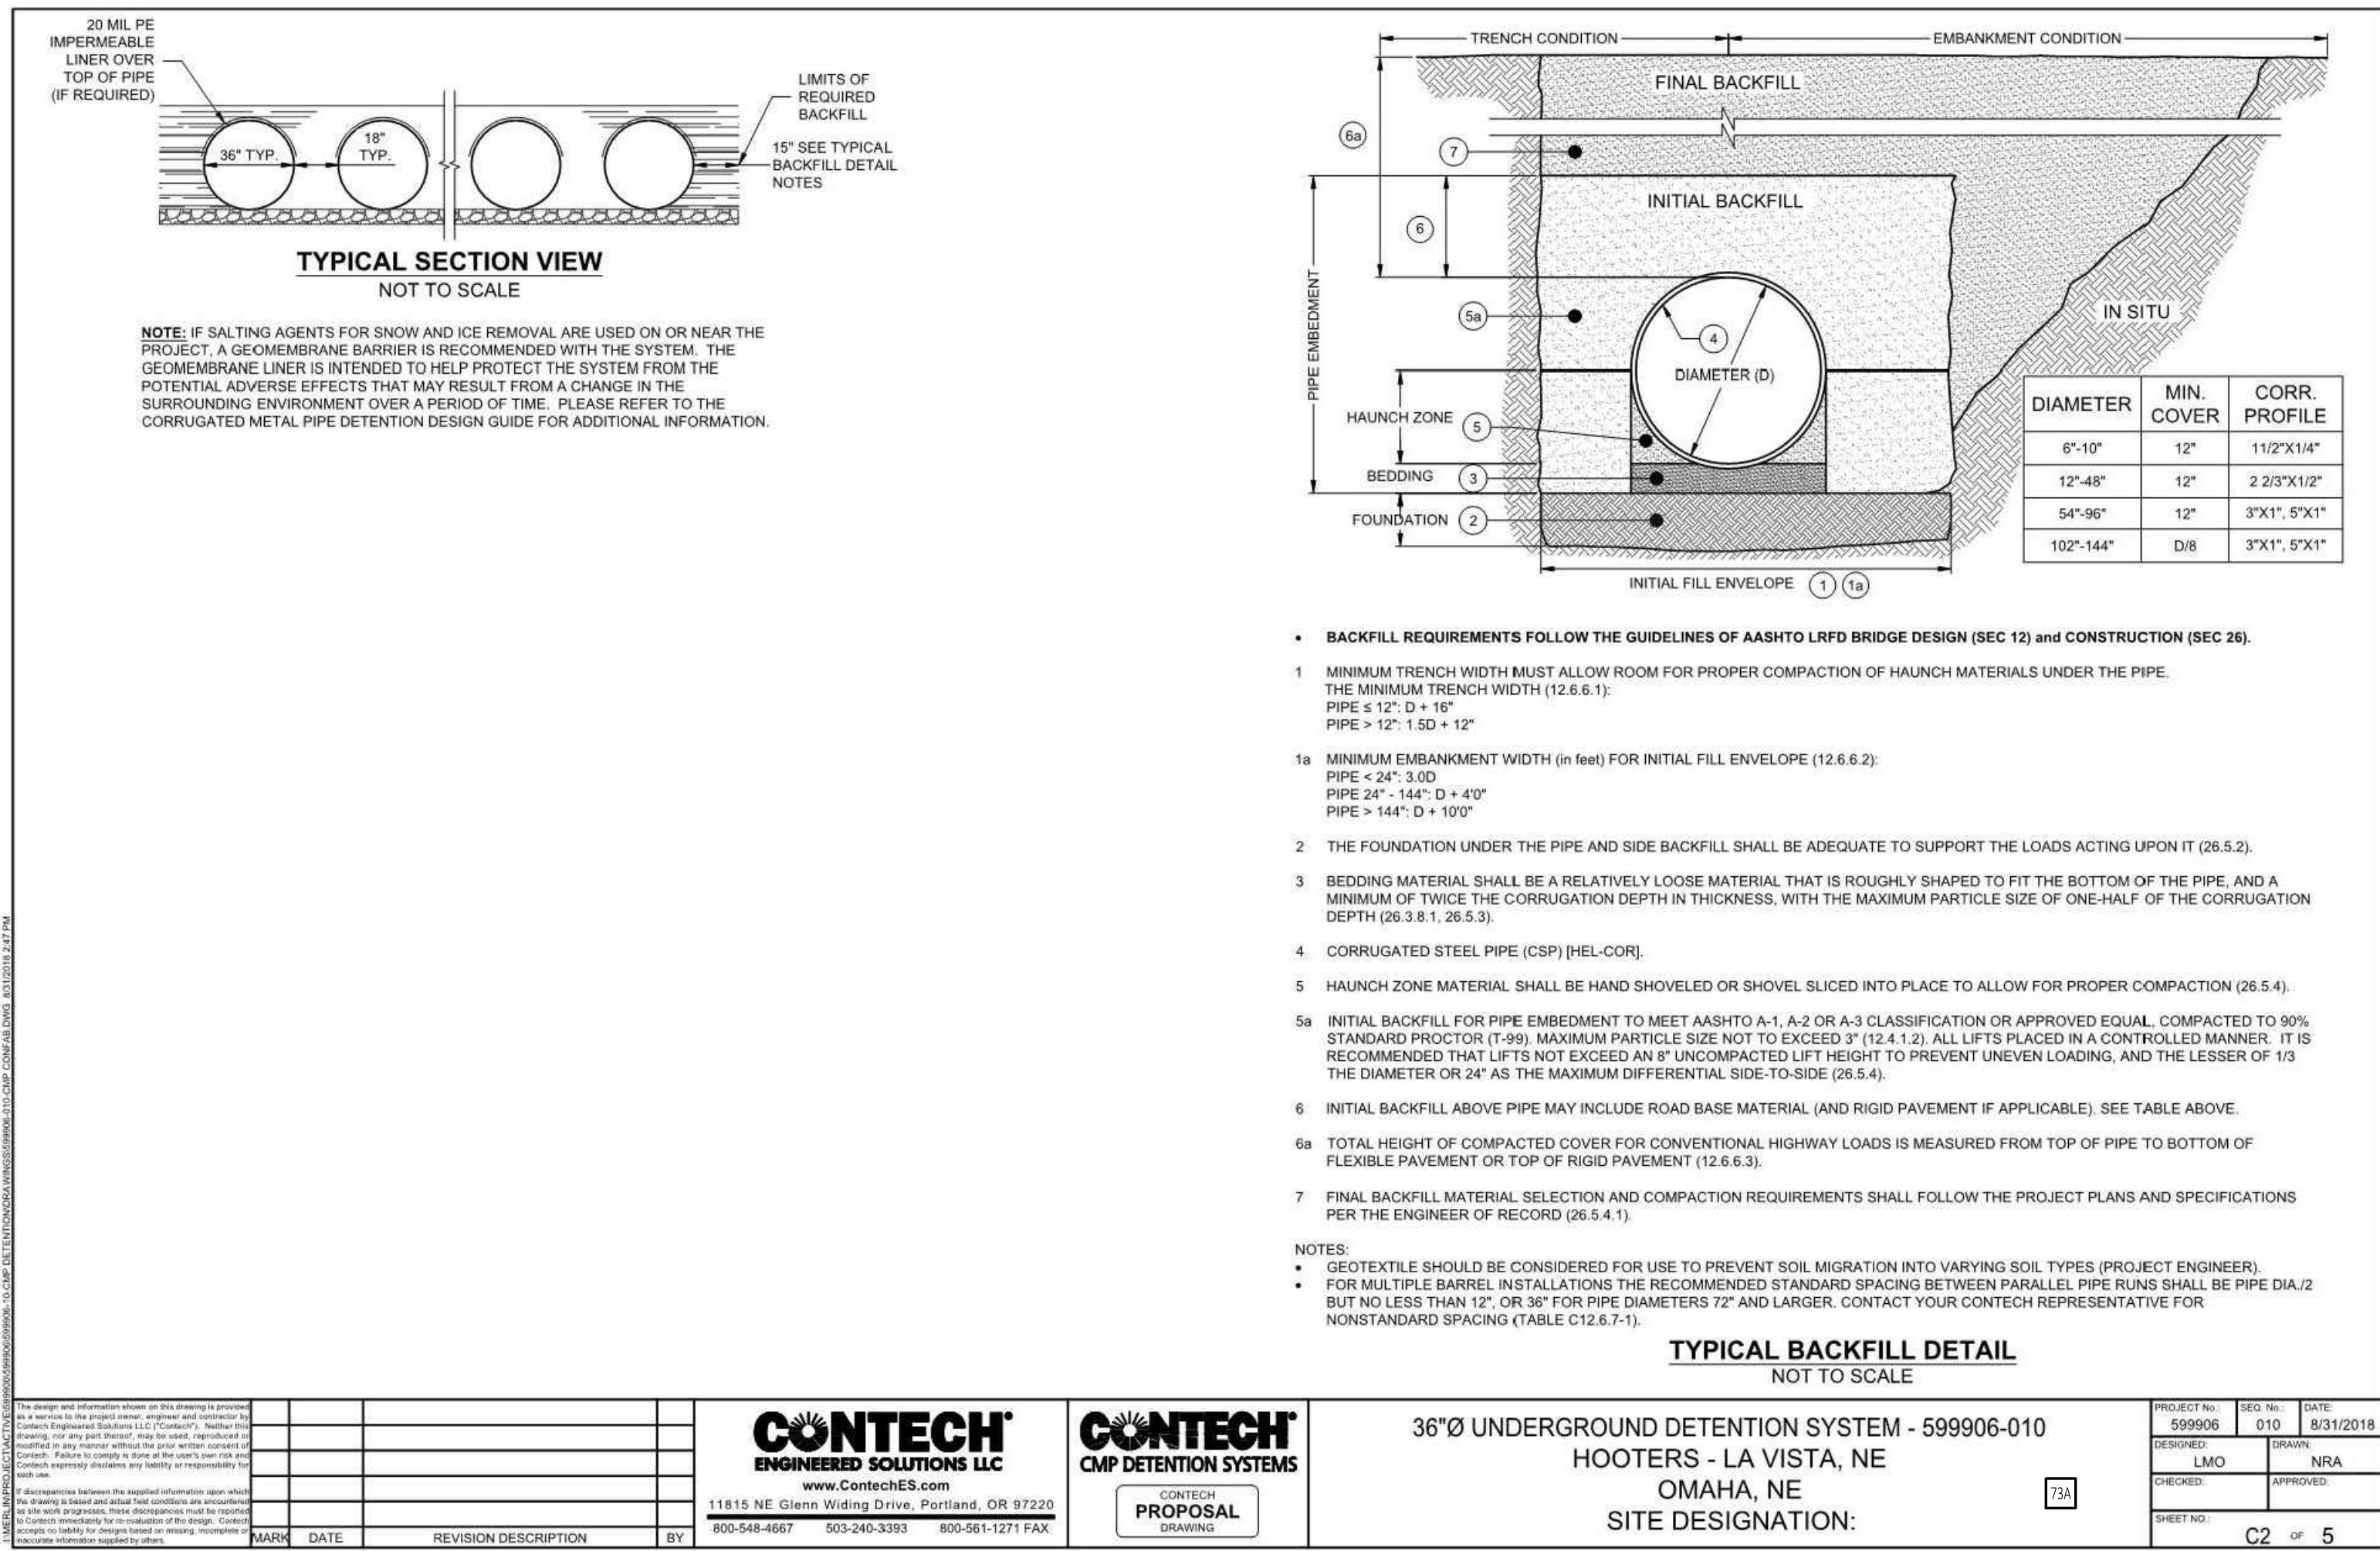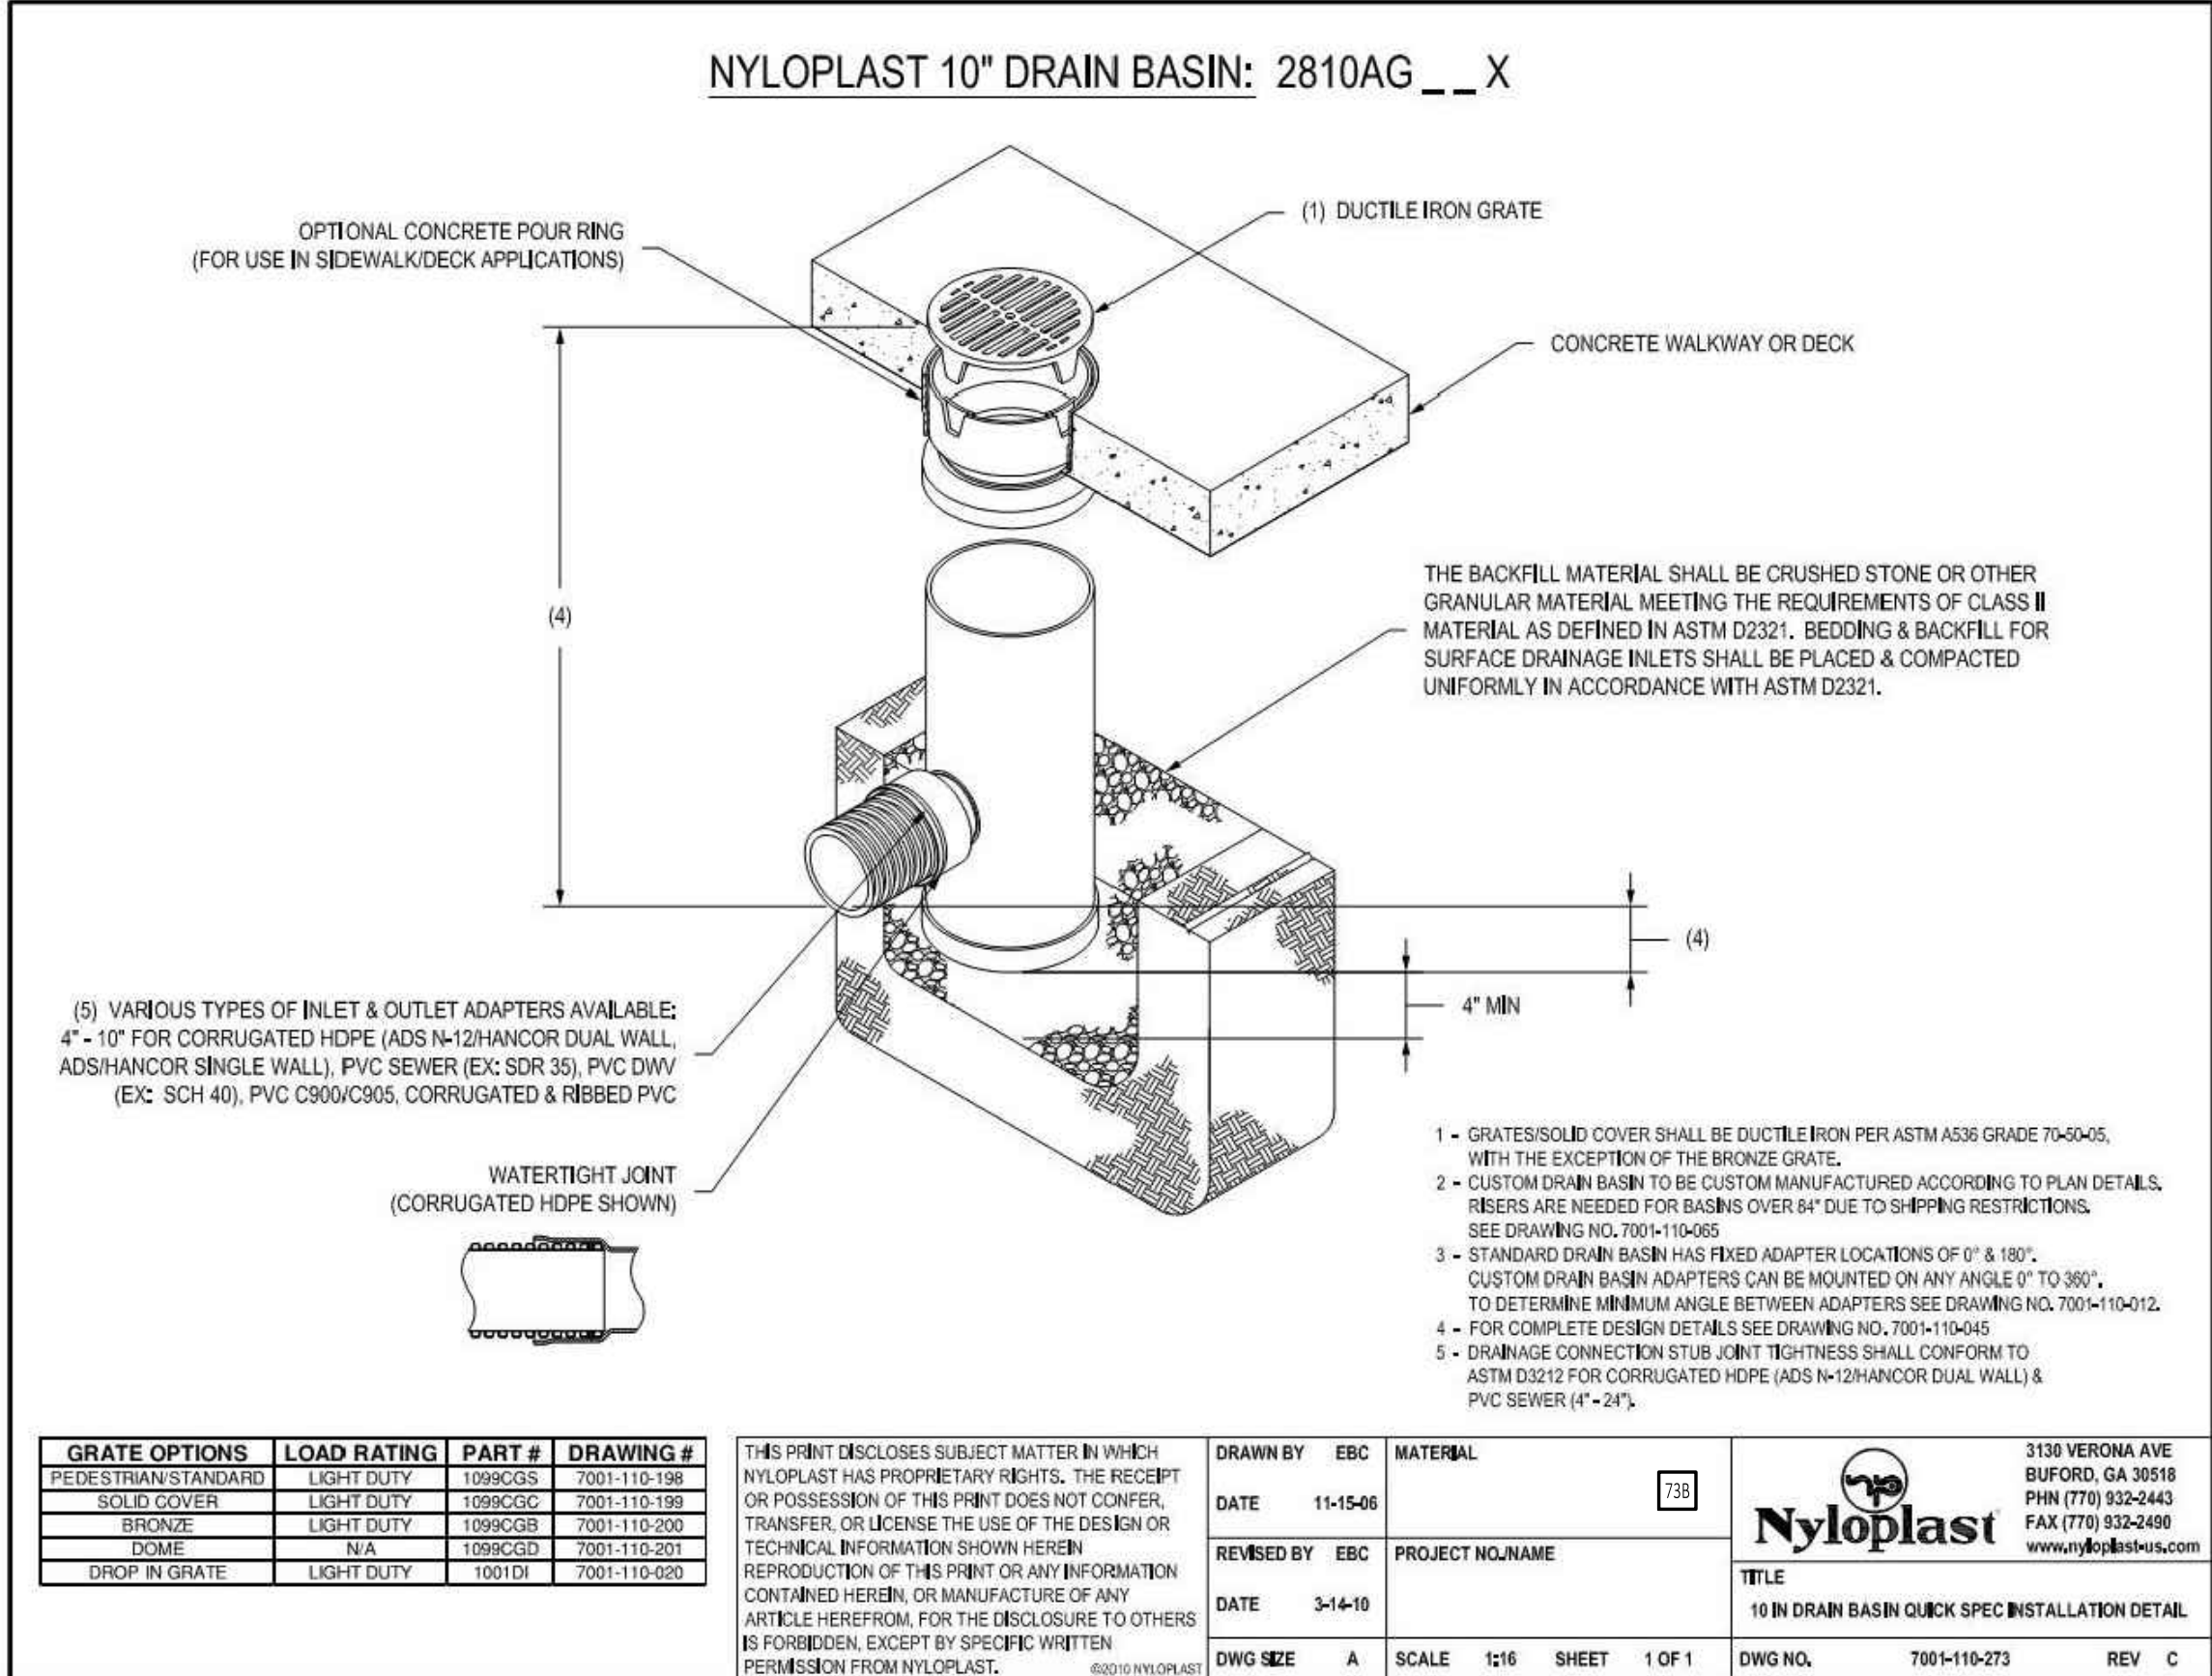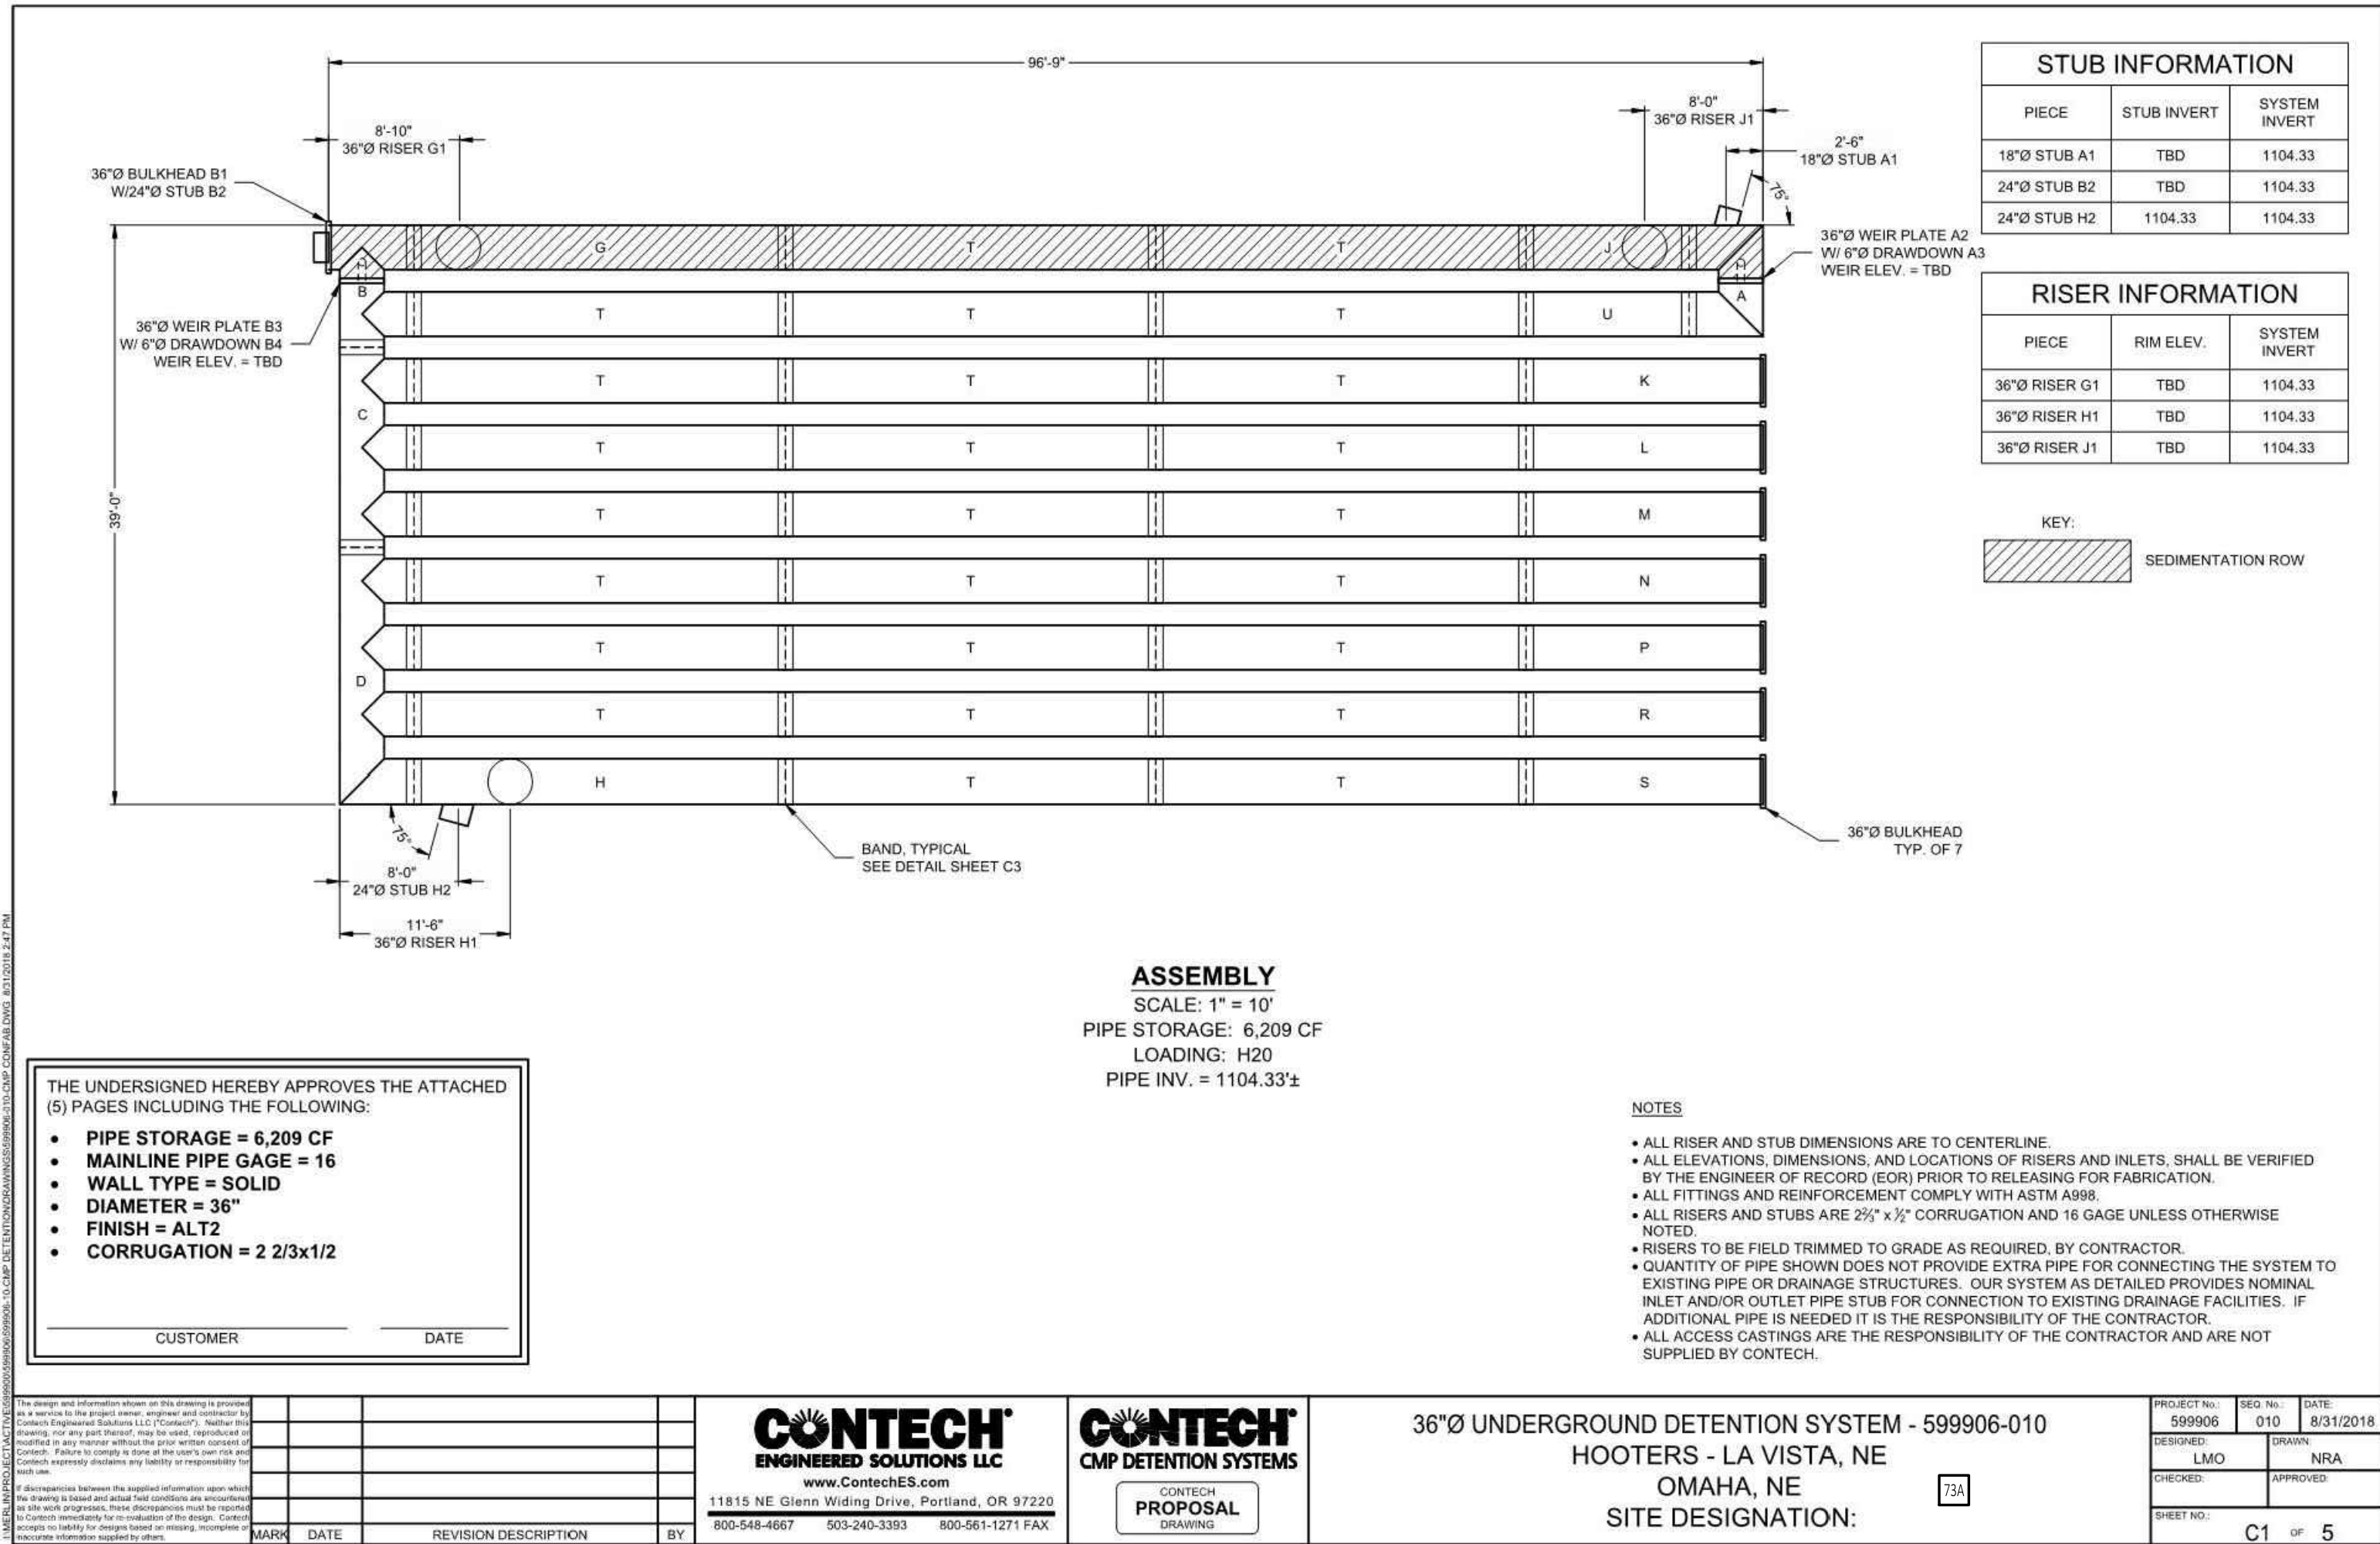

30898	10/18/18	JDC	DMT	BMW	BMW
CEI PROJECT NO.	INITIAL DATE	DPOR	PM	DES	DRW
CEI Engineering Associates, Inc.					
ENGINEERS • PLANNERS LANDSCAPE ARCHITECTS • ENVIRONMENTAL SCIENTISTS					
3030 I-49 Freeway, Suite 100 Dallas, TX 75234				(972) 488-3737 FAX (972) 488-6732	
HOOTERS					
12710 WESTPORT PARKWAY LA VISTA, NEBRASKA					
DETAIL SHEET 3				REV DATE 10/19/18 REV-3	SHEET NO. 13 OF 19

JOB # 30898 DRAWING: 30898-CS.dwg LAST SAVED BY: BIMALDEUM LOCATION: P:\3000\30898\0 Drawings\Design\Rev-3\30898-CS.dwg

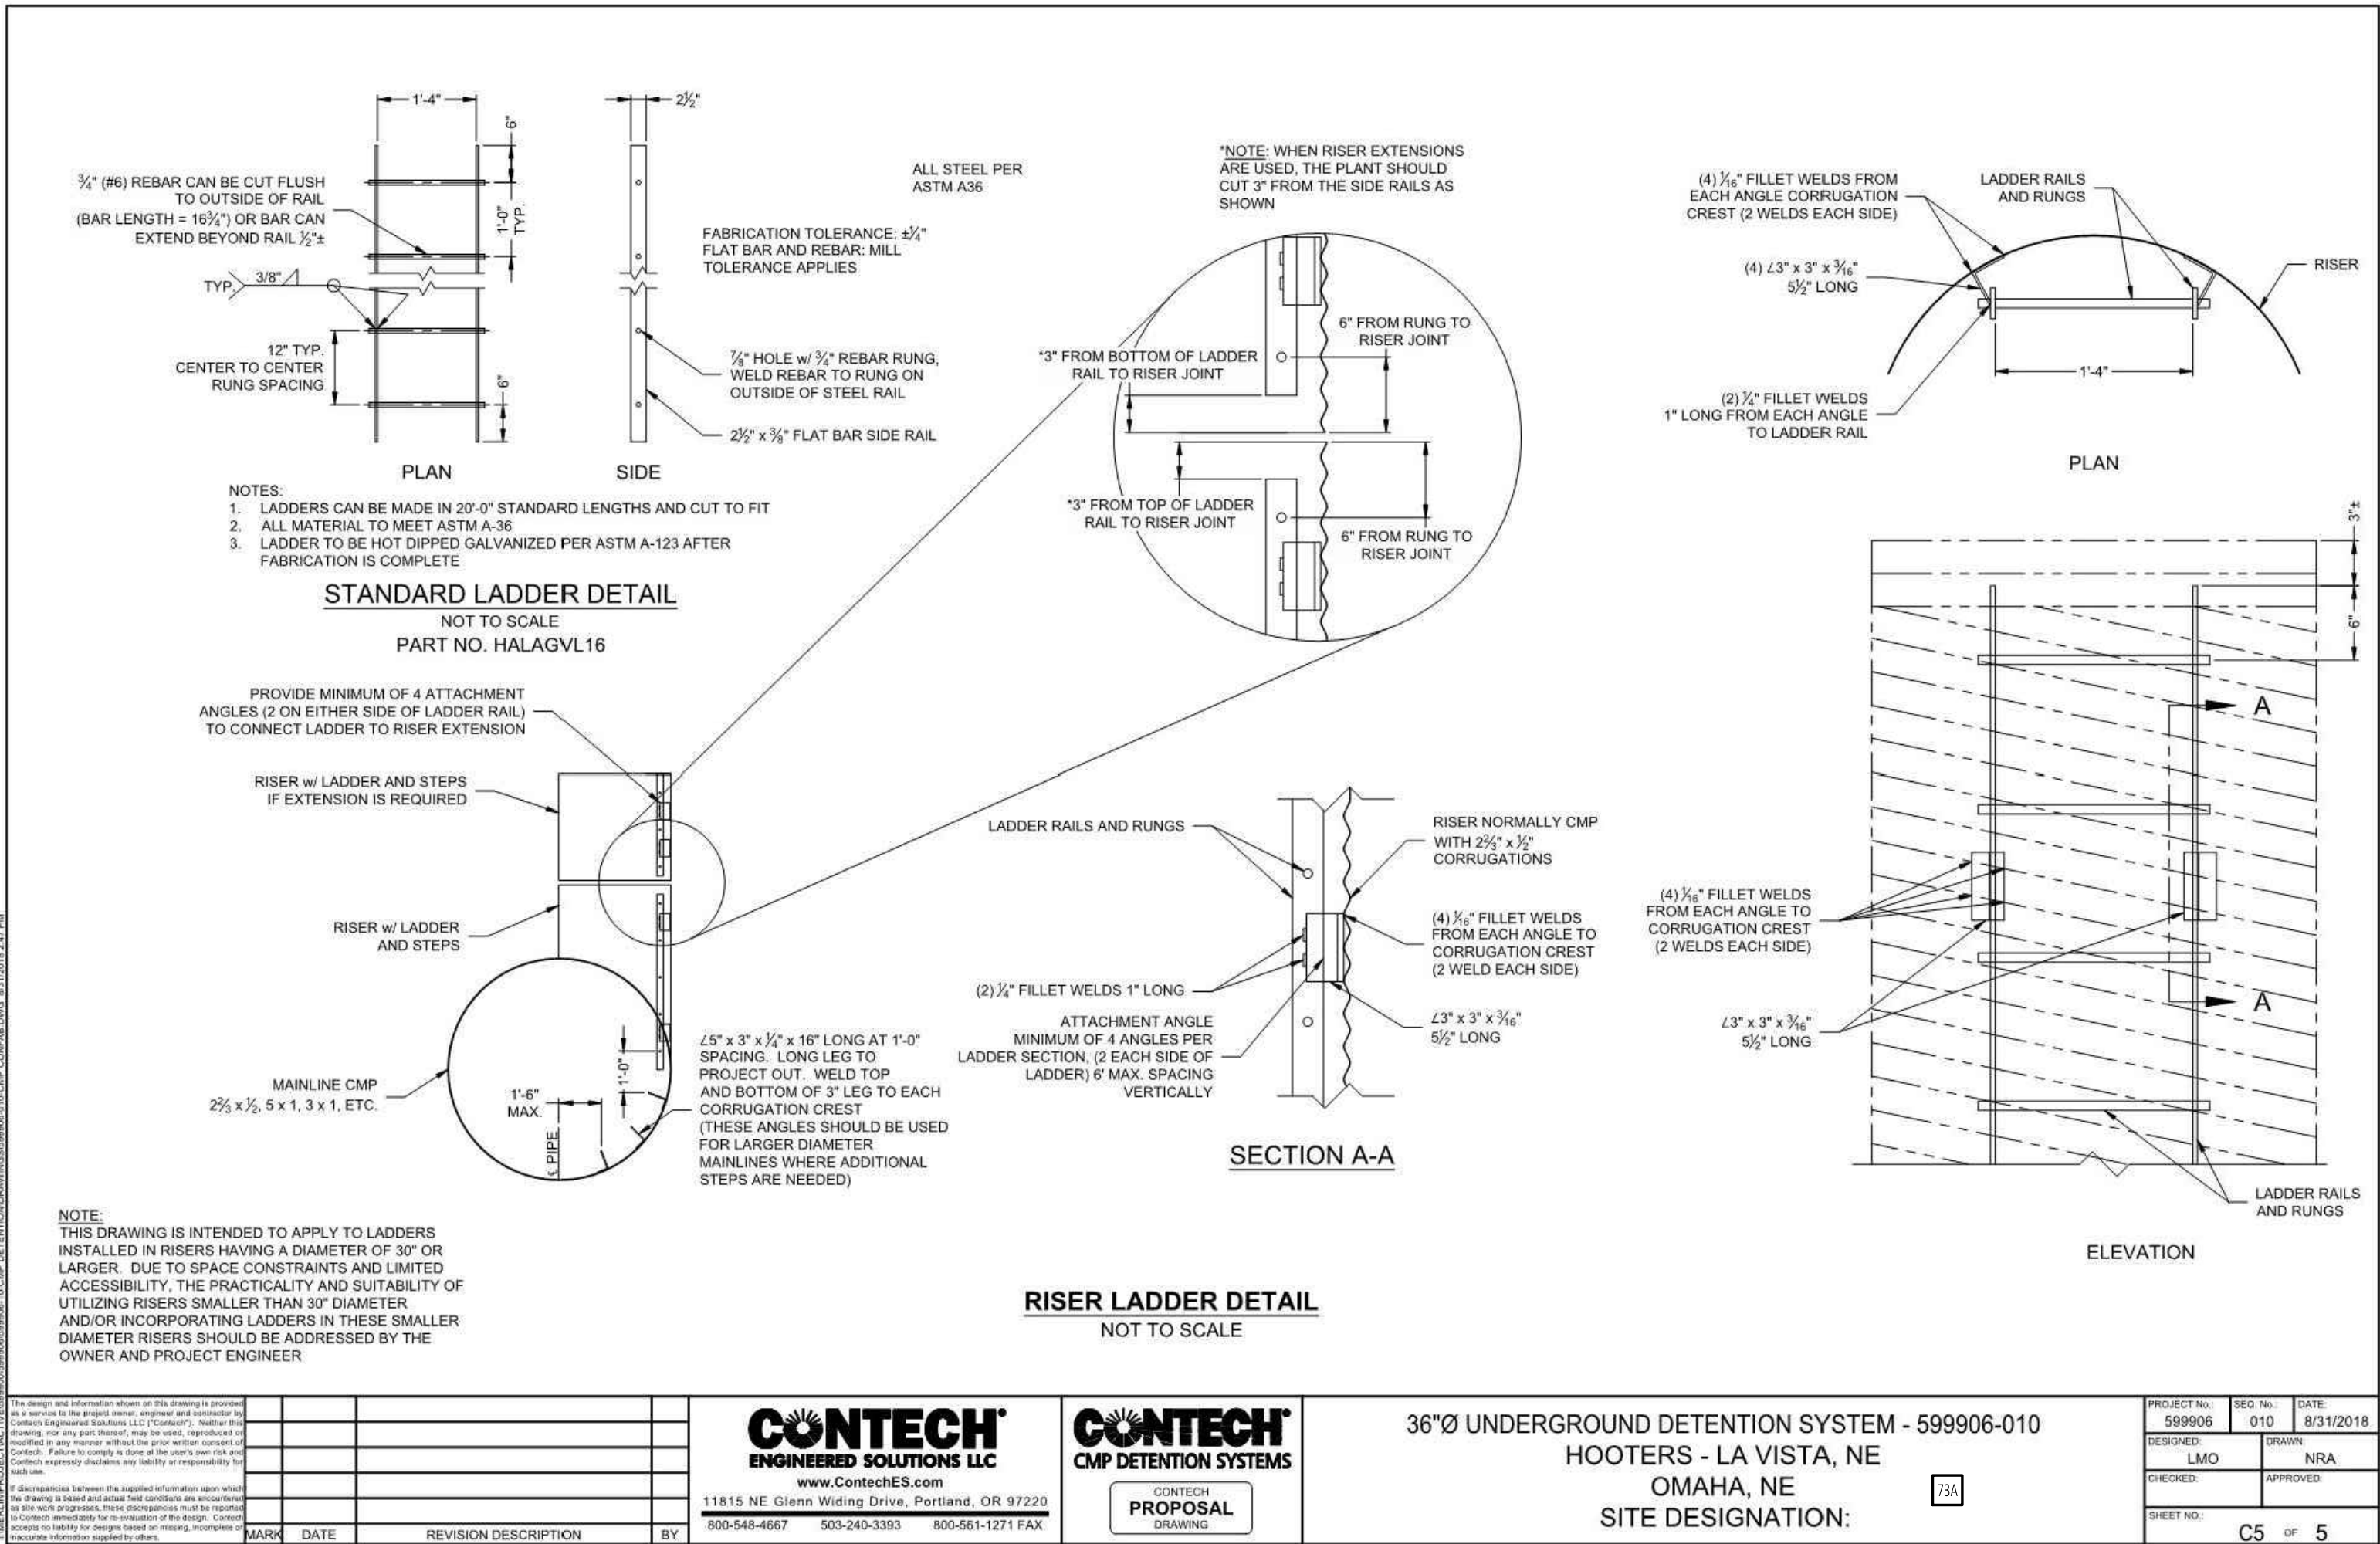

3/8/2018 Metal Backless Park Bench CAL-953B - Canaan



Metal Backless Park Bench CAL-953B 704

CAL-953B is an elegant bench with curved edges for a softened appearance.


MATERIALS
DIMENSIONS
Length: 71.7" / 182cm
Width: 21.7" / 55cm
Height: 16.9" / 43cm
Weight: 183lbs / 83kg
INSTALLATION

<https://canaanitefurnishings.com/products/benches/metal-backless-park-bench-cal-953b/#2>

214

30898	10/18/18	JDC	DMT	BMW	BMW
CEI PROJECT NO.	INITIAL DATE	DPOR	PM	DES	DRW
CEI Engineering Associates, Inc.					
ENGINEERS • PLANNERS • SURVEYORS LANDSCAPE ARCHITECTS • ENVIRONMENTAL SCIENTISTS					
3030 I-81 Freeway, Suite 100 Dallas, TX 75234					
(972)488-3737 FAX (972)488-6732					
HOOTERS					
12710 WESTPORT PARKWAY LA VISTA NEBRASKA					
DETAIL SHEET 5					
REV DATE 10/19/18 REV-3		SHEET NO. 15 OF 19			

JOB # 30898 DRAWING: 30898-LP.dwg LAST SAVED BY: BIKALDRUM LOCATION: P:\30000\30898\0 Drawings\Design (Rev-3) 30898-LP.dwg

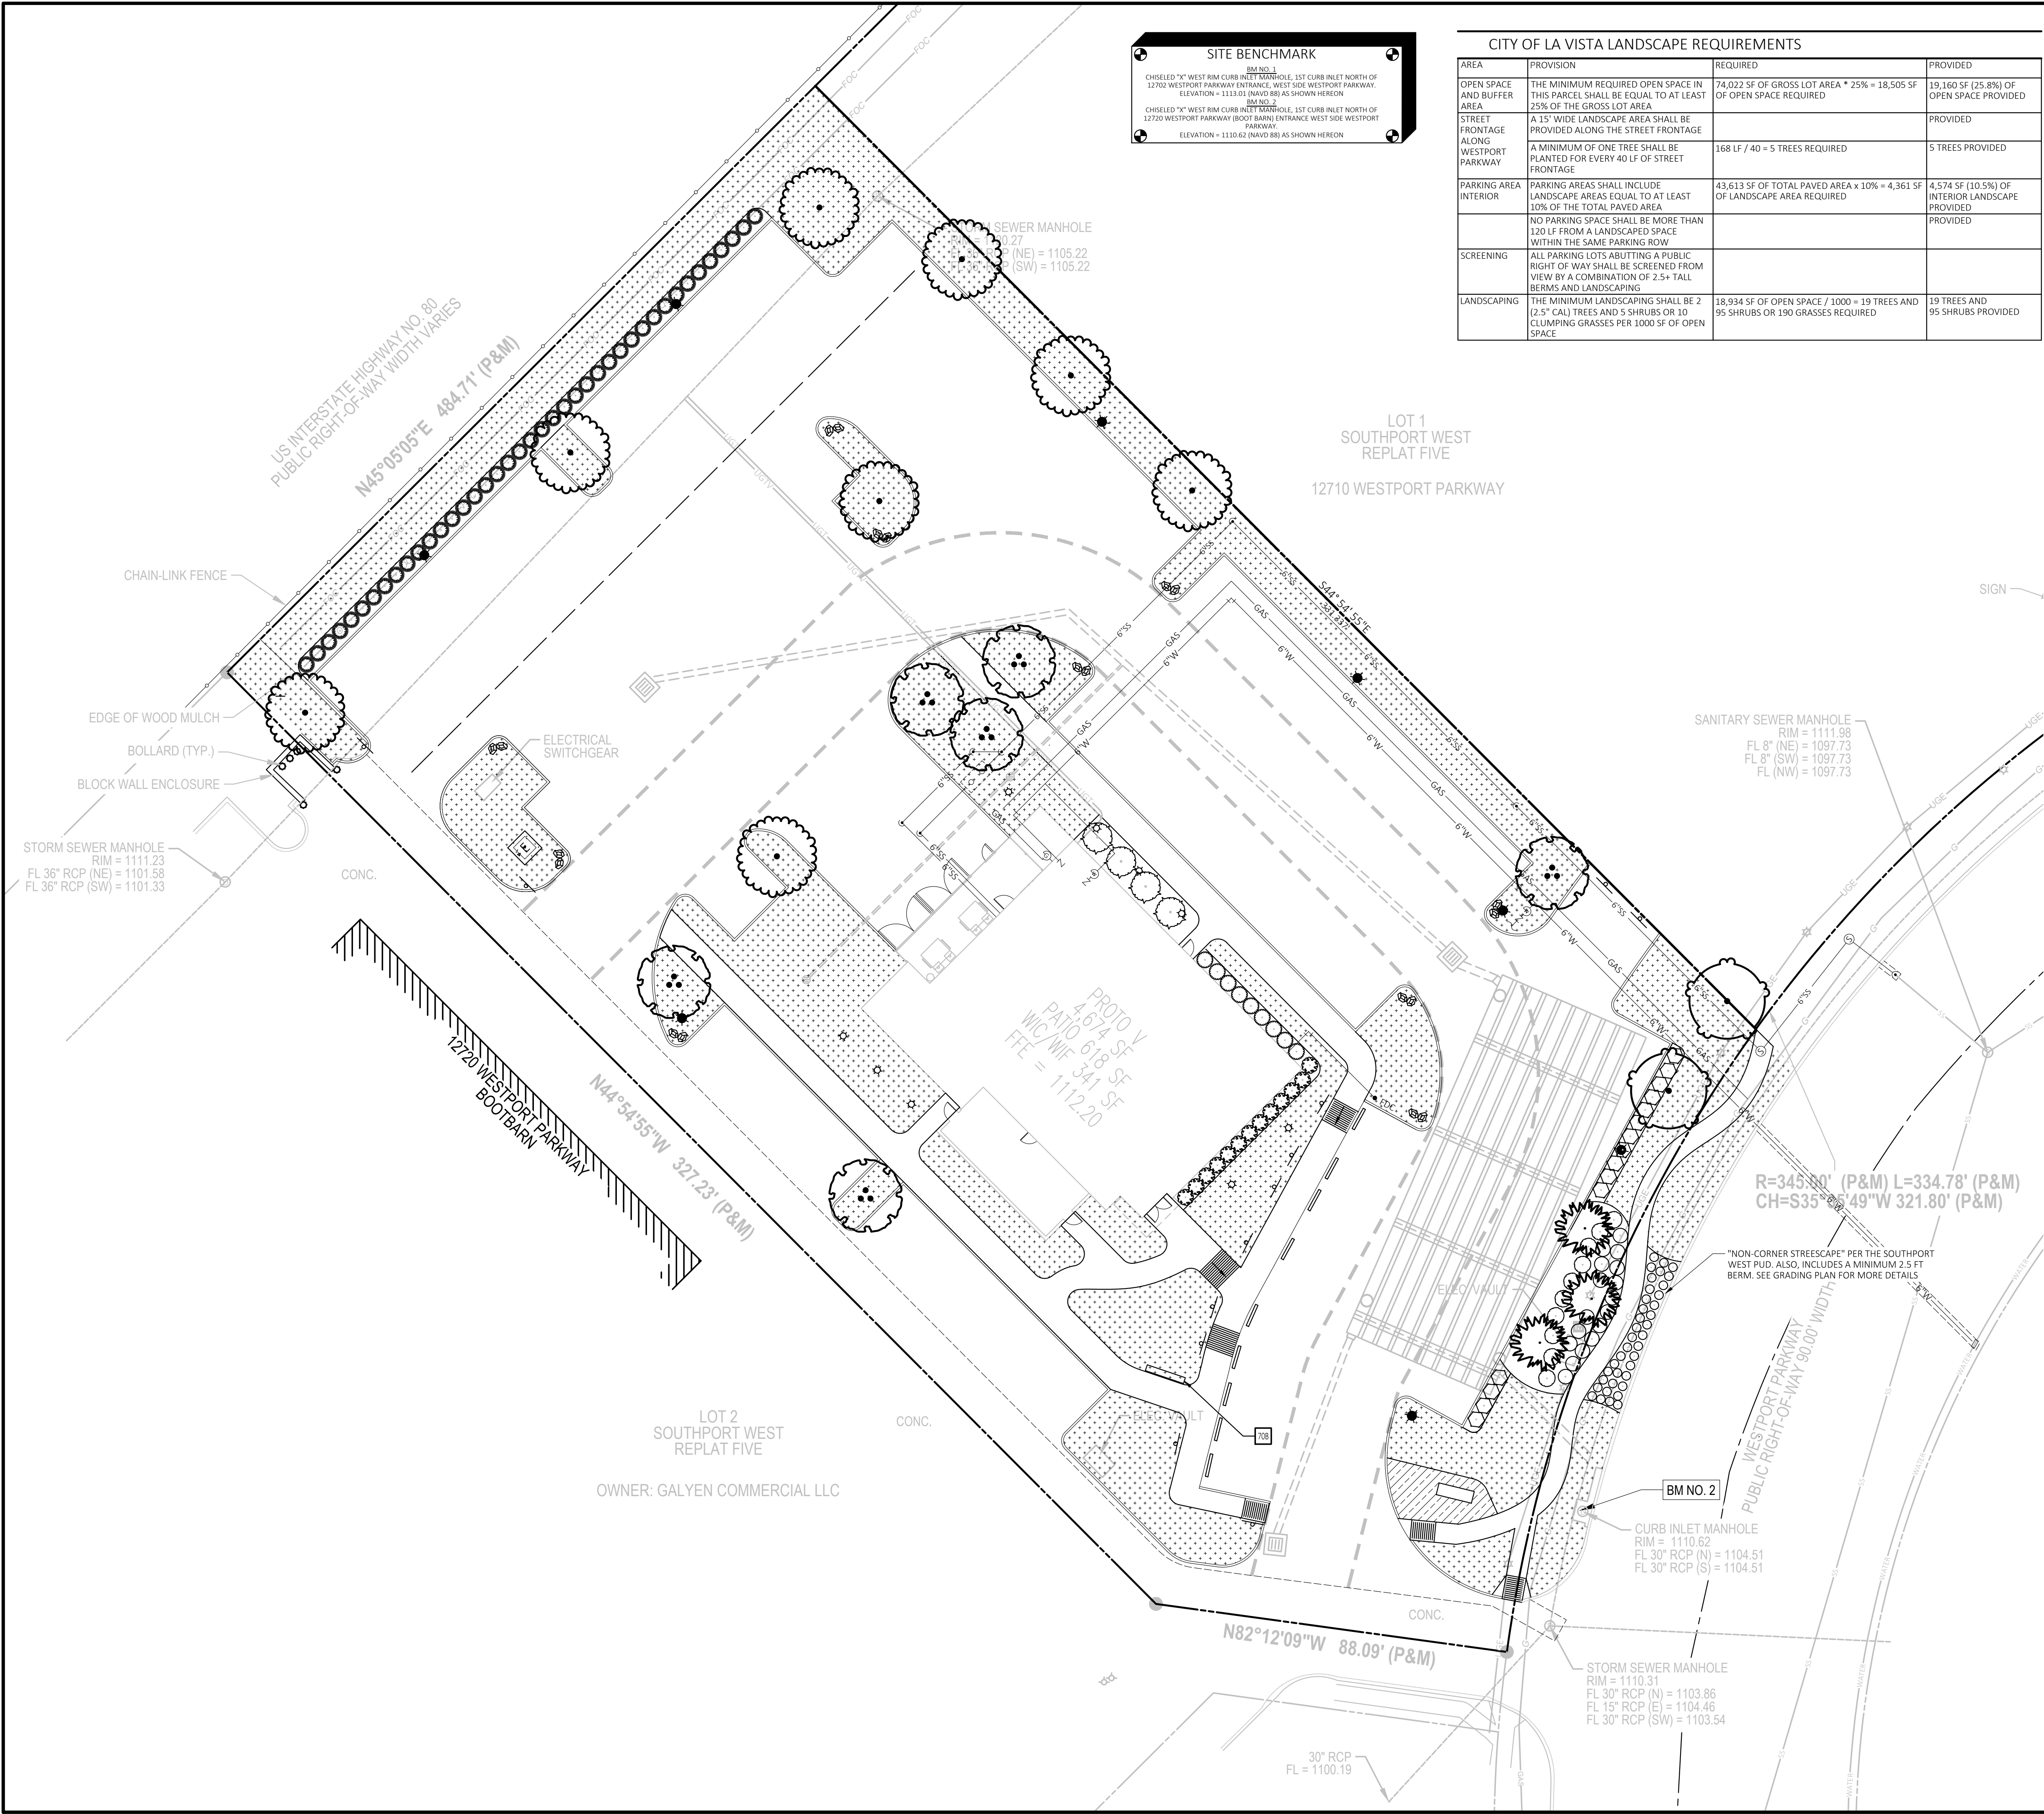

SITE BENCHMARK	
BM NO. 1	CHISELED "Y" WEST RIM CURB MEET SIDEWALK, 1ST CURB INLET NORTH OF 12702 WESTPORT PARKWAY ENTRANCE, WEST SIDE WESTPORT PARKWAY. ELEVATION = 1113.01 (NAVD 83) AS SHOWN HEREON.
BM NO. 2	CHISELED "Y" WEST RIM CURB MEET SIDEWALK, 1ST CURB INLET NORTH OF 12702 WESTPORT PARKWAY (BOOT BARN) ENTRANCE WEST SIDE WESTPORT PARKWAY. ELEVATION = 1110.62 (NAVD 83) AS SHOWN HEREON.

CITY OF LA VISTA LANDSCAPE REQUIREMENTS			
AREA	PROVISION	REQUIRED	PROVIDED
OPEN SPACE AND BUFFER AREA	THE MINIMUM REQUIRED OPEN SPACE IN THIS PARCEL SHALL BE EQUAL TO AT LEAST 25% OF THE GROSS LOT AREA.	74,022 SF OF GROSS LOT AREA * 25% = 18,505 SF OF OPEN SPACE REQUIRED	19,160 SF (25.8%) OF OPEN SPACE PROVIDED
STREET FRONTAGE ALONG WESTPORT PARKWAY	A 15' WIDE LANDSCAPE AREA SHALL BE PROVIDED ALONG THE STREET FRONTAGE.	PROVIDED	PROVIDED
PARKING AREA INTERIOR	PARKING AREAS SHALL INCLUDE LANDSCAPE AREAS EQUAL TO AT LEAST 10% OF THE TOTAL PAVED AREA.	43,613 SF OF TOTAL PAVED AREA x 10% = 4,361 SF OF LANDSCAPE AREA REQUIRED	4,574 SF (10.5%) OF INTERIOR LANDSCAPE PROVIDED
SCREENING	NO PARKING SPACE SHALL BE MORE THAN 120 LF FROM A LANDSCAPED SPACE WITHIN THE SAME PARKING ROW.	PROVIDED	PROVIDED
LANDSCAPING	ALL PARKING LOTS ABUTTING A PUBLIC RIGHT OF WAY SHALL BE SCREENED FROM VIEW BY A COMBINATION OF 2.5+ TALL BERRIES AND LANDSCAPING.	THE MINIMUM LANDSCAPING SHALL BE 2 (2.5" CAL) TREES AND 5 SHRUBS OR 10 CLUMPING GRASSES PER 1000 SF OF OPEN SPACE.	18,934 SF OF OPEN SPACE / 1000 = 19 TREES AND 95 SHRUBS OR 190 GRASSES REQUIRED

Know what's below.
Call before you dig.

0 20' 30' 40'
SCALE IN FEET

LEGEND

EXISTING	
	EAST OR ELECTRIC
	NORTH
	OVERHEAD
	SOUTH OR SEWER
	TELEPHONE
	WEST OR WATER
	PROPERTY LINE
	RIGHT OF WAY LINE
	STORM DRAIN
	GAS
	OVERHEAD ELECTRIC
	OVERHEAD ELECTRIC AND TELEPHONE
	OVERHEAD TELEPHONE
	OVERHEAD TV
	SANITARY SEWER
	UNDERGROUND ELECTRIC
	UNDERGROUND ELECTRIC AND TELEPHONE
	UNDERGROUND TELEPHONE
	UNDERGROUND TV
	WATER
	TREE INFO
	50A TREE PLANTING
	50B SHRUB PLANTING
	50Q STEEL EDGING
	70B BENCH WITH ARBOR

PROPOSED	
	BOUNDARY LINE
	RIGHT OF WAY LINE
	STORM DRAIN
	BERMUDA GRASS SOD
	24" LANDSCAPE BOULDER

☐ DETAILS (REFER TO SHEET L2)

PLANT SCHEDULE					
TREES	QTY	BOTANICAL NAME / COMMON NAME	CONT	CAL	SIZE
	8	Acer rubrum 'Autumn Blaze' / Autumn Blaze Red Maple	8 & B	2" Cal	40' DIA
	6	Betula nigra / River Birch Multi-Trunk	8 & B	2" Cal	30' DIA
	2	Quercus rubra / Red Oak	8 & B	2" Cal	40' DIA
	3	Malus pumila / Prairie Fire Crabapple	8 & B	2 1/2"	20' DIA
SHRUBS	QTY	BOTANICAL NAME / COMMON NAME	SIZE	DETAIL	FIELD3
	4	Ilex x attenuata 'Fosteri' / Foster's Holly	5 gal	50B	
	28	Myrica pusilla / Dwarf Southern Wax Myrtle	5 gal	50B	
	9	Rhaphiolepis indica 'Indian Princess' TM / Indian Princess Indian Hawthorne	5 gal	50B	
	13	Rhus aromatica 'Autumn Amber' / Autumn Amber Sumac	5 gal	50B	
	41	Taxus x media 'Densiformis' / Dense Yew	5 gal	50B	
		Juniperus horizontalis 'Plumosa' / Andorra Juniper	5 gal	50B	
	17	Spirea japonica 'Magic Carpet' / Magic Carpet Spirea	3 gal	50B	
	38	Hemerocallis 'Eenie Weenie' / Eenie Weenie Daylily	1 gal	50B	
GROUND COVERS	QTY	BOTANICAL NAME / COMMON NAME			SPACING
	291	Liriope muscari / Lily Turf	4" pot	50B	12" o.c.

PRELIMINARY
NOT FOR
CONSTRUCTION

30898
CEI PROJECT NO.

10/19/18
INITIAL DATE

JDC
DPO

DMT
PM

BMW
DES

BMW
DRW

Engineering Associates, Inc.

ENGINEERS • PLANNERS • SURVEYORS
LANDSCAPE ARCHITECTS • ENVIRONMENTAL SCIENTISTS

3030 BJ Freeway, Suite 100
Dallas, TX 75234

(972) 488-3737
FAX (972) 488-6732

HOOTERS

12710 WESTPORT PARKWAY
LA VISTA, NEBRASKA

LANDSCAPE PLAN

REV DATE 10/19/18
REV-3

SHEET NO. 16 OF 19

JOB # 30898 DRAWING: 30898-LP.dwg LAST SAVED BY: BJKLDRUM LOCATION: P:\30000\30898_0 Drawings\Design\Rev-3\30898-LP.dwg

- GENERAL NOTES**
- CONTRACTOR IS RESPONSIBLE FOR ENSURING THAT ALL PROPOSED LANDSCAPING IS INSTALLED IN ACCORDANCE WITH PLANS, DETAILS, SPECIFICATIONS (IF APPLICABLE) AND ALL LOCAL CODES AND REQUIREMENTS.
 - CONTRACTOR TO INSPECT SITE AND VERIFY CONDITIONS AND DIMENSIONING PRIOR TO PROCEEDING WITH WORK DESCRIBED HERE IN. NOTIFY LANDSCAPE ARCHITECT OF ANY DISCREPANCIES PRIOR TO BEGINNING ANY CONSTRUCTION.
 - QUANTITIES PROVIDED IN THE PLANT LIST ARE FOR GENERAL USE ONLY. CONTRACTOR IS RESPONSIBLE FOR VERIFICATION OF ALL PLANT AND LANDSCAPE MATERIAL QUANTITIES. SYMBOL COUNT ON PLAN TAKES PRECEDENCE OVER TABLE QUANTITIES.
 - IMMEDIATELY AFTER AWARD OF CONTRACT, NOTIFY THE OWNER'S REPRESENTATIVE AND/OR THE LANDSCAPE ARCHITECT OF UNAVAILABILITY OF SPECIFIED PLANT MATERIAL FROM COMMERCIAL NURSERIES. THE OWNER'S REPRESENTATIVE AND/OR LANDSCAPE ARCHITECT WILL PROVIDE ALTERNATE PLANT MATERIAL SELECTIONS IF UNAVAILABILITY OCCURS. SUCH CHANGES SHALL NOT ALTER THE ORIGINAL BID PRICE UNLESS A CREDIT IS DUE TO THE OWNER.
 - ALL PLANT MATERIALS TO CONFORM TO THE AMERICAN STANDARD FOR NURSERY STOCK ANSI Z60.1.
 - CONTAINER GROWN STOCK SHOULD HAVE GROWN IN A CONTAINER LONG ENOUGH FOR THE ROOT SYSTEM TO HAVE DEVELOPED SUFFICIENTLY TO HOLD ITS SOIL TOGETHER.
 - ANY PLANT SUBSTITUTIONS, RELOCATION, OR REQUIRED CHANGE SHALL REQUIRE THE WRITTEN APPROVAL OF THE LANDSCAPE ARCHITECT OR OWNER.
 - THE OWNER'S REPRESENTATIVE AND/OR LANDSCAPE ARCHITECT RESERVE THE RIGHT TO REFUSE ANY MATERIAL THEY DEEM UNACCEPTABLE.
 - COORDINATE WITH PROJECT REPRESENTATIVE FOR DISTURBED SITE TREATMENTS OUTSIDE LANDSCAPE IMPROVEMENTS. SEE CIVIL PLANS FOR SOIL STABILIZATION FOR EROSION CONTROL.
 - IF REQUIRED, CONTRACTOR TO ENSURE THAT AN AUTOMATED IRRIGATION SYSTEM THAT PROVIDES COMPLETE COVERAGE OF THE SITE IS INSTALLED PRIOR TO INSTALLING TREES/PALMS (SEE IRRIGATION PLAN SHEET IF PROVIDED). IF NO PLAN IS PROVIDED THE CONTRACTOR SHALL SUBMIT A PROPOSED DESIGN TO THE LANDSCAPE ARCHITECT/ENGINEER FOR APPROVAL PRIOR TO INSTALLATION. THE PROPOSED DESIGN MUST HAVE AN APPROVED BACKFLOW DEVICE AND RAIN SENSOR INSTALLED TO STOP IRRIGATION DURING RAIN EVENTS. CONTRACTOR SHALL ENSURE THAT THERE IS POSITIVE DRAINAGE AND NO PONDING OF WATER AT ROOT AREA.
 - ALL SLOPES AND AREAS DISTURBED BY CONSTRUCTION SHALL BE GRADED SMOOTH AND FOUR INCHES OF TOPSOIL APPLIED. IF ADEQUATE TOPSOIL IS NOT AVAILABLE ON SITE, THE CONTRACTOR SHALL PROVIDE TOPSOIL, APPROVED BY THE OWNER, AS NEEDED. THE AREA SHALL THEN BE SEED/SODDED, FERTILIZED, MULCHED, WATERED AND MAINTAINED UNTIL HARDY GRASS GROWTH IS ESTABLISHED IN ALL AREAS. ANY RELOCATED TREES SHALL BE MAINTAINED UNTIL SUCH POINT AS TREE IS RE-ESTABLISHED. ANY AREAS DISTURBED FOR ANY REASON PRIOR TO FINAL ACCEPTANCE OF THE PROJECT SHALL BE CORRECTED BY THE CONTRACTOR AT NO ADDITIONAL COST TO THE OWNER.
 - PRIOR TO CONSTRUCTION, THE CONTRACTOR SHALL BE RESPONSIBLE FOR LOCATING ALL UNDERGROUND UTILITIES AND SHALL AVOID DAMAGE TO ALL UTILITIES DURING THE COURSE OF THE WORK. LOCATIONS OF EXISTING BURIED UTILITY LINES SHOWN ON THE PLANS ARE BASED ON THE BEST AVAILABLE INFORMATION AND ARE TO BE CONSIDERED APPROXIMATE. IT SHALL BE THE RESPONSIBILITY OF THE CONTRACTOR 1) TO VERIFY THE LOCATIONS OF UTILITY LINES AND ADJACENT TO THE WORK AREA 2) TO PROTECT OF ALL UTILITY LINES DURING THE CONSTRUCTION PERIOD 3) TO REPAIR ANY AND ALL DAMAGE TO UTILITIES, STRUCTURES, SITE APPURTENANCES, ETC. WHICH OCCURS AS A RESULT OF THE CONSTRUCTION AT NO COST TO THE OWNER.
 - WEED MAT IS REQUIRED IN LANDSCAPED ISLANDS AS SPECIFIED.
 - ALL PLANT MATERIAL QUANTITIES SHOWN ARE APPROXIMATE. CONTRACTOR SHALL BE RESPONSIBLE FOR COMPLETE COVERAGE OF ALL PLANTING BEDS AT SPACING SHOWN.
 - IF A SWPPP PLAN IS PROVIDED THIS PLAN IS TO BE IMPLEMENTED COOPERATIVELY WITH SWPPP PLAN, AS NEEDED, TO MAXIMIZE THE EFFECTIVENESS OF THE SWPPP PLAN FOR THIS SITE.
 - THE CONTRACTOR IS ENCOURAGED TO COMPLETE TEMPORARY OR PERMANENT SEEDING OR SODDING IN STAGES FOR SOIL STABILIZATION AS AREAS ARE COMPLETED AFTER GRADING.
 - ALL DISTURBED AREAS AS DESIGNATED ON THE GRADING PLAN SHALL BE SOWN WITH GRASS SEED MIX OF 45% YUKON BERMUDA, 45% MAJESTIC BERMUDA, 10% CENTIPEDE BY WEIGHT @ 3 LBS / 1000 SF.
 - SEEDING ON SLOPES HYDROSEED WITH GRASS SEED AS INDICATED ON PLANS. SEE LEGEND FOR SPECIFIC GRASS SEED TYPE. SEEDING SHALL BE ACCOMPLISHED IMMEDIATELY AFTER BED PREPARATION. HYDROSEED MIXTURE SHALL CONTAIN CELLULOSE MULCH APPLIED AT A RATE OF 2,000 LBS./ACRE, WITH A MAXIMUM OF 50 LBS./100 GAL. OF WATER. IF SEEDING IS DELAYED AFTER MIXING 1/2 - 2 HOURS ADD AN ADDITIONAL 50% OF SEED MIX. IF DELAY IS LONGER THAN 2 HOURS, BEGIN WITH NEW MIXTURE. ALL SLOPES 2:1 OR GREATER SHALL BE COVERED WITH EROSION CONTROL BLANKET AS SHOWN IN THE EROSION CONTROL BLANKET DETAIL. SEE SPECIFICATIONS FOR SEED ESTABLISHMENT REQUIREMENTS.
 - ALL PLANT MATERIAL IN TREE HOLDING AREAS SHALL BE MANUALLY WATERED/IRRIGATED TO KEEP MOIST UNTIL PLANTED.

- PLANTING NOTES**
- LANDSCAPE CONTRACTOR SHALL BE RESPONSIBLE FOR PREPARING ALL PLANTED AREAS. ALL DELETERIOUS MATERIALS SUCH AS ROCK, TRASH, CONSTRUCTION DEBRIS, AGGREGATE BASE MATERIAL, ASPHALT, ETC. SHALL BE REMOVED PRIOR TO ANY FILL OPERATIONS. FILL ALL PLANTING AREAS WITH CLEAN EARTHEN FILL. SOIL SHALL BE FREE OF HEAVY, STIFF CLAY AND ANY DELETERIOUS MATERIAL OVER ONE INCH IN SIZE. THE TOP SIX INCHES OF FILL MATERIAL STRIPPED FROM SITE MAY BE UTILIZED FOR PLANTER OR TOPSOIL FILL IF PRIOR APPROVAL HAS BEEN OBTAINED FROM THE OWNER'S REPRESENTATIVE AND/OR LANDSCAPE ARCHITECT.
 - FINISH GRADE OF LANDSCAPE AREAS (TOP OF TURF AND MULCH) MUST BE GRADED TO 1 1/2" BELOW ADJACENT PAVEMENT SURFACES.
 - LOCATE SHRUBS A DISTANCE OF HALF OF THEIR AVERAGE MATURE SPREAD AWAY FROM WALKS, STRUCTURES, CONCRETE PADS, ETC. LOCATE GROUND COVER PLANTINGS A MINIMUM OF 2' FROM WALKS, STRUCTURES, CONCRETE PADS, ETC.
 - ALL LAWN AREAS NOT OTHERWISE BORDERED BY WALKS, OR OTHER STRUCTURES, SHALL HAVE MANUFACTURED EDGING AS REQUIRED.
 - TREES PLANTED ADJACENT TO PUBLIC ROADS AND PEDESTRIAN SIDEWALKS SHALL BE PRUNED SUFFICIENTLY TO AVOID VISUAL BLOCKS TO INTERSECTING VEHICULAR ACCESS OR INTERFERENCE WITH PEDESTRIAN WALKWAYS. TREES WITH A 4" OR LARGER CALIPER SHALL BE PRUNED UP TO 6'-0" ABOVE PAVEMENTS.
 - ALL TREES WITHIN 4' OF PAVED SURFACES (SUCH AS CURBS, WALLS, BUILDINGS AND SIDEWALKS) SHALL BE PROVIDED WITH A DEEP ROOT BARRIER CONTROL DEVICE OR EQUAL. INSTALL PER MFR'S SPECIFICATIONS.
 - TOPSOIL DEPTH SHALL BE AS FOLLOWS :
PLANTER BEDS - 12" MINIMUM
GRASS/SOD AREAS - 4" MINIMUM (AFTER COMPACTION)
 - BACKFILL ALL TREES, SHRUBS, GROUND COVER WITH A MIXTURE OF 2 PARTS NATIVE SOIL AND 1 PART SOIL CONDITIONING WITH WOOD MULCH.
 - THE LANDSCAPE CONTRACTOR SHALL WATER TEST ALL PLANTING HOLE PRIOR TO PLANTING. IF HOLES DO NOT DRAIN PROPERLY, EXCAVATE FURTHER UNTIL IMPERMEABLE LAYER IS REACHED. EXCAVATED PLANT PITS SHALL HAVE POSITIVE DRAINAGE. PLANT PITS (WHEN FULLY FLOODED WITH WATER) SHALL DRAIN WITHIN 1 HOUR OF FILLING. ENSURE THAT ALL PLANT PITS HAVE POSITIVE DRAINAGE.
 - ALL PLANTING BEDS SHALL BE TREATED WITH A PRE-EMERGENT HERBICIDE. PRE-EMERGENT HERBICIDE SHALL BE APPLIED PER MANUFACTURER'S RECOMMENDATIONS AND SHALL OCCUR AFTER TOPSOIL PLACEMENT AND PRIOR TO INSTALLATION OF PLANT MATERIALS AND MULCH.
 - FERTILIZE ALL PLANTS AT THE TIME OF PLANTING WITH A TIME RELEASE FERTILIZER PER BRAND'S SPECIFIED APPLICATION RATES.
 - ALL PLANTING BED SOILS SHALL BE AMENDED WITH 2" OF ORGANIC COMPOST
 - ALL TREES AND SHRUBS SHALL BE PLANTED IN SUCH A MANNER AS TO ENSURE THEIR SURVIVAL.
 - ANY ROPE OR WIRE BINDING THE BALL SHALL BE CUT PRIOR TO PREVENT GIRDLING OF THE TREE. REMOVE WIRE, TWINE, AND BURLAP FROM THE TOP HALF OF ALL B&B PLANT MATERIAL.
 - IF A NON-BIODEGRADABLE MATERIAL IS USED AROUND THE BALL, IT SHALL BE COMPLETELY REMOVED PRIOR TO BACKFILLING.
 - PRIOR TO INSTALLATION, THE ROOTS OF CONTAINER GROWN STOCK SHALL BE SEPARATED OR SPLIT TO ENSURE PROPER ROOT DEVELOPMENT.
 - CONTRACTOR SHALL BE RESPONSIBLE FOR DELIVERY SCHEDULE AND PROTECTION BETWEEN DELIVERY AND PLANTING TO MAINTAIN HEALTHY PLANT CONDITIONS.
 - ANY PLANT MATERIAL WHICH IS DISEASED, STRESSED, DEAD, OR REJECTED (PRIOR TO SUBSTANTIAL COMPLETION) SHALL BE PROMPTLY REMOVED FROM THE SITE AND REPLACED WITH MATERIAL OF THE SAME SPECIES, QUANTITY, AND SIZE AND MEETING ALL PLANT LIST SPECIFICATIONS. TREES & SHRUBS SHALL BE PLANTED AS SOON AS POSSIBLE AFTER DELIVERY.
 - ALL TREES MUST BE STRAIGHT-TRUNKED, FULL-HEADED AND MEET ALL REQUIREMENTS SPECIFIED.
 - ALL TREES MUST BE STAKED AS SHOWN IN THE DETAILS.
 - NO SUBSTITUTIONS OR ALTERNATIVES WILL BE ALLOWED FOR GROUND SURFACE MATERIALS UNLESS APPROVED IN WRITING BY THE LANDSCAPE ARCHITECT OR OWNER.
 - MAINTAIN 5' MIN. HORIZONTAL SEPARATION BETWEEN TREE PLANTINGS AND ALL UTILITIES UNLESS OTHERWISE SPECIFIED.
 - A FOUR INCH (4") TOP DRESSING/MULCHING OF SHREDDED HARDWOOD MULCH SHALL BE PLACED IN ALL PLANT BEDS AND AROUND ALL TREES. SINGLE TREES OR SHRUBS SHALL HAVE TOP DRESSING TO THE OUTSIDE EDGE OF THE MANUFACTURED EDGING OR LANDSCAPE ISLAND. (SEE PLANTING DETAILS) TOP DRESSING CAN BE WOOD MULCH, ROCK, OR ANY OTHER DECORATIVE MATERIAL SPECIFIED ON PLANS. SEE LANDSCAPE PLAN FOR TYPE.
 - THE FOLLOWING PLANTING SEASONS ARE RECOMMENDED:
EVERGREEN SHRUBBERY NOV-MAR
DECIDUOUS SHRUBBERY & TREES NOV-MAR
EVERGREEN TREES NOV-MAR
 - CONTRACTOR TO SUBMIT PHOTOS OF PLANT MATERIAL TO CONSOLIDATE DEVELOPMENT SERVICES VIA PROCORE FOR LANDSCAPE ARCHITECT'S VERIFICATION THAT SIZE AND CONDITION ARE CONSISTENT WITH PLANS AND SPECIFICATIONS.

- SOLID SOD NOTES**
- ADJUST FINE GRADE TO ACHIEVE POSITIVE DRAINAGE AWAY FROM BUILDINGS. PROVIDE UNIFORM ROUNDING AT TOP AND BOTTOM OF SLOPES AND OTHER BREAKS IN GRADE. CORRECT IRREGULARITIES AND AREAS WHERE WATER MAY STAND.
 - ALL LAWN AREAS TO RECEIVE SOLID SOD SHALL BE LEFT IN A MAXIMUM OF 1 1/2" BELOW FINAL FINISH GRADE. CONTRACTOR TO COORDINATE OPERATIONS WITH ON-SITE CONSTRUCTION MANAGER.
 - CONTRACTOR TO COORDINATE WITH ON-SITE CONSTRUCTION MANAGER FOR AVAILABILITY OF EXISTING TOPSOIL.
 - IMPORTED TOPSOIL SHALL BE NATURAL, FRIABLE SOIL FROM THE REGION KNOWN AS BOTTOM LAND SOIL; FREE FROM LUMPS, CLAY TOXIC SUBSTANCES, ROOTS, DEBRIS, VEGETATION, STONES; CONTAINING NO SALT AND BE BLACK TO BROWN IN COLOR.
 - ALL LAWN AREAS TO BE FINE GRADED, SETTLED, AND FINISH GRADE APPROVED BY THE OWNER'S REPRESENTATIVE OR LANDSCAPE ARCHITECT PRIOR TO SOD INSTALLATION.
 - ALL ROCKS 3/4" DIAMETER AND LARGER, DIRT CLODS, STICKS, CONCRETE SPOILS, CONSTRUCTION WASTE, ETC. SHALL BE REMOVED PRIOR TO PLACING TOPSOIL AND ANY LAWN INSTALLATION.
 - PLANT SOD BY HAND TO COVER INDICATED AREA COMPLETELY. INSURE EDGES OF SOD ARE TOUCHING. TOP DRESS JOINTS BY HAND WITH TOPSOIL TO FILL VOIDS.
 - ROLL GRASS AREAS TO ACHIEVE A SMOOTH, EVEN SURFACE, FREE FROM UNNATURAL UNDULATIONS.
 - FERTILIZE ALL SOD AT THE TIME OF PLANTING WITH A TIME RELEASE FERTILIZER PER BRAND'S SPECIFIED APPLICATION RATES.
 - WATER SOD THOROUGHLY AS SOD OPERATION PROGRESSES.
 - IF SOD IS INSTALLED ON SLOPES OF 3:1 OR GREATER, SOD SHALL BE STAKED TO AVOID SLIPPING OR SLIDING APART. STAKING OR STAPLES SHALL BE INSTALLED FLUSH AS TO NOT CREATE A MAINTENANCE ISSUE WITH CARE EQUIPMENT.
 - CONTRACTOR SHALL MAINTAIN ALL LAWN AREAS UNTIL FINAL ACCEPTANCE. THIS SHALL INCLUDE, BUT NOT LIMITED TO: MOWING, WATERING, WEEDING, CULTIVATING, CLEARING AND REPLACING DEAD OR BARE AREAS TO KEEP PLANTS IN VIGOROUS, HEALTHY CONDITIONS.
 - CONTRACTOR SHALL GUARANTEE ESTABLISHMENT OF AN ACCEPTABLE TURF AREA AND SHALL PROVIDE REPLACEMENT FROM LOCAL SUPPLY IF NECESSARY.
 - IF INSTALLATION OCCURS BETWEEN NOVEMBER AND MARCH ALL SOD AREAS TO BE OVER-SEEDDED WITH GULF ANNUAL RYEGRASS.

PLANT GUARANTEE, REPLACEMENT AND MAINTENANCE


- A. GUARANTEE:
ACCEPTANCE OF GRADING AND SEEDING SHALL BE BY LANDSCAPE ARCHITECT AND/OR OWNER. THE CONTRACTOR SHALL ASSUME MAINTENANCE RESPONSIBILITIES UNTIL FINAL ACCEPTANCE. MAINTENANCE SHALL INCLUDE WATERING, WEEDING, RESEEDING AND OTHER OPERATIONS NECESSARY TO KEEP ALL LAWN AREAS IN A THRIVING CONDITION. UPON FINAL ACCEPTANCE, OWNER SHALL ASSUME ALL MAINTENANCE RESPONSIBILITIES. AFTER LAWN AREAS HAVE GERMINATED, AREAS WHICH FAIL TO SHOW A UNIFORM STAND OF GRASS FOR ANY REASON WHATSOEVER SHALL BE RE-SEEDDED REPEATEDLY UNTIL ALL AREAS ARE COVERED WITH A SATISFACTORY STAND OF GRASS. MINIMUM ACCEPTANCE OF SEEDED LAWN AREAS MAY INCLUDE SCATTERED BARE SPOTS, NONE OF WHICH ARE LARGER THAN 1 SQUARE FOOT, AND WHEN COMBINED DO NOT EXCEED 2% OF TOTAL SEEDDED LAWN AREA.
- B. REPLACEMENT:
ANY PLANT UNDER THIS SPEC WHICH IS DEAD, MISSING, UNHEALTHY, OR OTHERWISE NOT ACCEPTABLE AND NOT IN SATISFACTORY GROWING CONDITION DURING CONSTRUCTION MAINTENANCE PERIOD, OR AT THE END OF THE GUARANTEE PERIOD, SHALL BE REMOVED FROM SITE AND REPLACED WITH SUITABLE, ACCEPTABLE PLANT AS SPECIFIED, WITHIN FIVE (5) DAYS.
- C. MAINTENANCE:
GENERAL CONTRACTOR SHALL PROVIDE ONE YEAR OF LANDSCAPE MAINTENANCE, FROM THE TIME THE PROJECT RECEIVES THE CERTIFICATE OF OCCUPANCY AND THERE AFTER, FOR ALL NEW LANDSCAPE. IF EXISTING LANDSCAPE EXISTS ON-SITE, GENERAL CONTRACTOR IS TO PROVIDE THE OPTION OF MAINTENANCE FOR THE OWNER'S REVIEW.

HERBICIDES NOTES



- APPLICATION OF HERBICIDES SHALL BE IN COMPLIANCE WITH STATE PESTICIDES REGULATIONS. IT IS THE RESPONSIBILITY OF THE LANDSCAPE CONTRACTOR TO CONSULT WITH THE REGULATORY AGENCIES FOR LOCAL HERBICIDES APPLICATION REQUIREMENTS.
- IF THERE IS A DISCREPANCY BETWEEN STATE REGULATIONS AND ADDITIONAL REQUIREMENTS BELOW, MOST STRINGENT SHALL RULE
- NO AERIAL APPLICATION OF HERBICIDES IS PERMITTED ON SITE.
- CARCINOGENS AND EPA TOXIC CATEGORY I AND II ARE PROHIBITED TO USE ON SITE.

GENERAL IRRIGATION NOTES

- THE CONTRACTOR IS RESPONSIBLE FOR OBTAINING A COPY OF THE PROJECT SPECIFICATIONS PRIOR TO BIDDING. THE PROJECT SPECIFICATIONS ARE A PART OF THESE PLANS AND SHALL BE CONSULTED BY THE IRRIGATION CONTRACTOR. THE CONTRACTOR IS RESPONSIBLE FOR IMPLEMENTING WORK AS SPECIFIED IN THE PROJECT SPECIFICATIONS AND ON THE PLANS.
- CONTRACTOR SHALL VERIFY ALL DIMENSIONS, ELEVATIONS, EQUIPMENT QUANTITIES, AND UTILITY LOCATIONS PRIOR TO BEGINNING WORK.
- CONTRACTOR SHALL NOTIFY LANDSCAPE ARCHITECT OR LICENSED IRRIGATOR OF ANY DISCREPANCIES IN PLANS OR SPECIFICATIONS PRIOR TO BEGINNING OR CONTINUING WORK.
- THE CONTRACTOR SHALL MAKE NO SUBSTITUTIONS, DELETIONS, OR ADDITIONS TO THIS PLAN WITHOUT APPROVAL OF THE LANDSCAPE ARCHITECT OR LICENSED IRRIGATOR.
- ALL CONSTRUCTION SHALL CONFORM TO CITY, COUNTY, STATE, AND FEDERAL REQUIREMENTS. IT SHALL BE THE RESPONSIBILITY OF THE IRRIGATION CONTRACTOR TO ENSURE THAT ALL IRRIGATION EQUIPMENT MEETS GOVERNMENT REGULATIONS. CONTRACTOR SHALL ALSO BE RESPONSIBLE FOR OBTAINING ANY NECESSARY PERMITS OR APPROVALS.
- CONTRACTOR IS TO VERIFY ACTUAL AVAILABLE WATER PRESSURE BEFORE BEGINNING INSTALLATION. CONTRACTOR SHALL NOTIFY LANDSCAPE ARCHITECT OR LICENSED IRRIGATOR IF AVAILABLE WATER PRESSURE EXCEEDS 5 PSI HIGHER OR LOWER THAN THE DESIGN WATER PRESSURE OF 65 PSI.
- IRRIGATION SYSTEMS CONNECTED TO POTABLE WATER SUPPLY, SHALL HAVE A BACKFLOW PREVENTER INSTALLED PER LOCAL REQUIREMENTS.
- ANY EXISTING TREES TO REMAIN ARE TO BE PROTECTED FROM DAMAGE. DO NOT TRENCH OR EXCAVATE WITHIN THE CRITICAL ROOT ZONE OF ANY TREE.
- SUPPLY LINE AND METER TO BE PROVIDED BY GENERAL CONTRACTOR. BACKFLOW PREVENTER TO BE PROVIDED BY IRRIGATION CONTRACTOR. IRRIGATION CONTRACTOR'S POINT OF CONNECTION TO BEGIN AFTER THE IRRIGATION WATER METER.
- IRRIGATION CONTRACTOR SHALL REVIEW WINTERIZATION PROCEDURES FOR IRRIGATION SYSTEM WITH OWNERS REPRESENTATIVE.
- IRRIGATION CONTRACTOR IS RESPONSIBLE FOR INSTALLING MANUAL DRAIN VALVES AT LOWEST POSSIBLE ELEVATION ON IRRIGATION MAIN SO AS TO PROVIDE POSITIVE DRAINAGE OF IRRIGATION MAIN DURING WINTER MONTHS, OR PROVIDE BLOWOUT ASSEMBLY.
- ALL LATERAL LINES SHALL BE EQUIPPED WITH AUTOMATIC DRAIN VALVES AT LOW POINTS.
- IRRIGATION CONTRACTOR SHALL COORDINATE CONTROLLER LOCATION WITH GENERAL CONTRACTOR. GENERAL CONTRACTOR SHALL PROVIDE (2) 1" ELECTRICAL CONDUITS FOR IRRIGATION CONTRACTOR'S POWER/DATA CONNECTION TO CONTROLLER. SEE ARCHITECTURAL ELECTRICAL PLAN FOR ELECTRICAL CONNECTION TO THE IRRIGATION CONTROLLER. IRRIGATION CONTRACTOR SHALL COORDINATE CONSTRUCTION OF IRRIGATION SYSTEM WITH GENERAL CONTRACTOR AND LANDSCAPE CONTRACTOR PRIOR TO COMMENCEMENT OF CONSTRUCTION.
- THE CONTRACTOR IS SPECIFICALLY CAUTIONED THAT THE LOCATION AND/OR ELEVATION OF EXISTING UTILITIES AS SHOWN ON THESE PLANS IS BASED ON RECORDS OF THE VARIOUS UTILITY COMPANIES, AND WHERE POSSIBLE, MEASUREMENTS TAKEN IN THE FIELD. THE INFORMATION IS NOT TO BE RELIED ON AS BEING EXACT OR COMPLETE. THE CONTRACTOR MUST CALL THE APPROPRIATE UTILITY COMPANIES AT LEAST 72 HOURS BEFORE ANY EXCAVATION TO REQUEST EXACT FIELD LOCATION OF UTILITIES. IT SHALL BE THE RESPONSIBILITY OF THE CONTRACTOR TO RELOCATE ALL EXISTING UTILITIES WHICH CONFLICT WITH THE PROPOSED IMPROVEMENTS SHOWN ON THE PLANS.
- ALL BELOW GRADE LOW VOLTAGE WIRING CONNECTIONS SHALL BE INSTALLED PER WIRE CONNECTION DETAIL.
- DO NOT INSTALL IRRIGATION AT PYLON / MONUMENT SIGN LOCATION UNTIL SIGN HAS BEEN INSTALLED.
- LOCATION FOR IRRIGATION SYSTEM AS SHOWN IS FOR DRAWING PURPOSES ONLY. UNSLEEVED PIPES MAY BE SHOWN IN PAVEMENT AREAS FOR CLARITY ONLY. INSTALL THESE PIPES IN ADJACENT LANDSCAPE AREAS WHERE NECESSARY. CONTRACTOR SHALL VERIFY THE EXACT LOCATION IN FIELD PRIOR TO THE COMMENCEMENT OF CONSTRUCTION OF PROPOSED IRRIGATION SYSTEM. ALL PROPOSED IRRIGATION LINES AND EQUIPMENT SHALL BE INSTALLED WITHIN THE BOUNDARIES OF THE PROJECT SITE. CONTRACTOR SHALL NOTIFY LANDSCAPE ARCHITECT OR LICENSED IRRIGATOR IF THE DESIGN AS SHOWN IS NOT ACHIEVABLE.
- MINIMUM COVER FROM TOP OF PIPING TO FINISHED GRADE SHALL BE AS PER DETAIL 64A.
- IRRIGATION CONTRACTOR SHALL COORDINATE IRRIGATION INSTALLATION WITH PLANTING PLAN AND SITE CONDITIONS TO PROVIDE COMPLETE COVERAGE WITH MINIMUM OVERSPRAY. THE IRRIGATION CONTRACTOR SHALL MAKE MINOR ADJUSTMENTS TO ENSURE PROPER COVERAGE AT NO ADDITIONAL COST TO THE OWNER.
- VALVE BOXES SHALL BE INSTALLED FLUSH WITH GRADE, SUPPORTED BY BRICKS IF NEEDED, WITH 3" OF CLEAN PEA GRAVEL LOCATED BELOW THE VALVE.
- ALL MAIN LINE PIPING, NON-PRESSURE PIPING AND CONTROL WIRE SLEEVING SHALL BE INSTALLED IN SEPARATE SLEEVES. ALL LATERAL LINE PIPING UNDER PAVING SHALL BE PVC SCHEDULE 40 AND SHALL BE INSTALLED PRIOR TO ANY HARDCAPE MATERIAL. IRRIGATION CONTRACTOR TO PROVIDE SLEEVES BETWEEN 12" AND 15" BELOW GRADE AT ALL DRIVE ENTRANCES AND SIDEWALKS. MAINLINE SLEEVE SIZE SHALL BE A MINIMUM OF TWICE (2X) THE DIAMETER OF THE PIPE TO BE SLEEVED. CONTROL WIRE SLEEVES SHALL BE OF SUFFICIENT SIZE FOR THE REQUIRED NUMBER OF WIRES.
- IT IS THE RESPONSIBILITY OF THE IRRIGATION CONTRACTOR TO FAMILIARIZE HIMSELF WITH ALL GRADE DIFFERENCES, LOCATION OF FENCES, RETAINING WALLS, AND UTILITIES. THE IRRIGATION CONTRACTOR SHALL REPAIR OR REPLACE ALL ITEMS DAMAGED BY HIS WORK. HE SHALL COORDINATE HIS WORK WITH OTHER CONTRACTORS FOR THE LOCATION AND INSTALLATION OF PIPE SLEEVES AND LATERALS THROUGH WALKS, UNDER ROADWAYS AND PAVING AND TIMING, ETC. REFER TO CIVIL ENGINEERING PLANS FOR GRADING, METHODS OF DRAINAGE, IRRIGATION METERS, AND BACKFLOW PREVENTION DEVICE LOCATION.
- ALL IRRIGATION EQUIPMENT NOT OTHERWISE DETAILED OR SPECIFIED, SHALL BE INSTALLED AS PER MANUFACTURER'S RECOMMENDATIONS, DETAILS AND SPECIFICATIONS. ACCEPTABLE MANUFACTURERS INCLUDE RAINBIRD, HUNTER, TORO, OR NETAFIM.
- ANY DRIP SYSTEM PIPING IN PLANTING BEDS IS DIAGRAMMATIC. CONTRACTOR CAN ROUTE PIPING IN A PREFORM MANNER (AVOIDING OBJECTS SUCH AS LIGHT POLES, TRANSFORMERS PADS, EQUIPMENT VAULTS, SUBSURFACE ROCK TOO LARGE TO REMOVE, ETC...) AS LONG AS ALL PLANT MATERIAL RECEIVES THE PROPER NUMBER OF EMITTERS PER SCHEDULE AND THE VINYL DISTRIBUTION TUBING DOES NOT EXCEED THE MAXIMUM DESIGN LENGTHS PER MANUFACTURER'S RECOMMENDATIONS.
- UNLESS OTHERWISE REQUIRED, BACKFLOW PREVENTION DEVICES LESS THAN 2" SHALL BE PLACED IN A WIRE MESH BASKET ENCLOSURE AND PAINTED TO MATCH THE PRIMARY BUILDING COLORS. SEE CIVIL PLANS FOR LOCATION.
- ALL JOINTS AND BENDS 2" OR LARGER SHALL HAVE CONCRETE THRUST BLOCKING. THRUST BLOCKING SHALL BE A MINIMUM OF 1 CUBIC FOOT OF CONCRETE. PIPE SHALL NOT BE ENCASED IN CONCRETE. SEE DETAIL 31C FOR THRUST BLOCKING.
- CONTRACTOR WILL PROVIDE OWNER WITH A COMPLETE AND REPRODUCIBLE DRAWING OR IRRIGATION SYSTEM LAYOUT AS IT WAS INSTALLED. DRAWING SHOULD INCLUDE, BUT NOT BE LIMITED TO, LOCATIONS OF ZONES VALVES, MAIN, LATERAL AND DISTRIBUTION LINES, SLEEVES, WATER METER, BACKFLOW PREVENTION DEVICE, SENSORS AND CONTROLLER.
- ALL LATERAL LINE SIZING SHALL REFER TO PIPE SCHEDULE ON THIS PLAN.

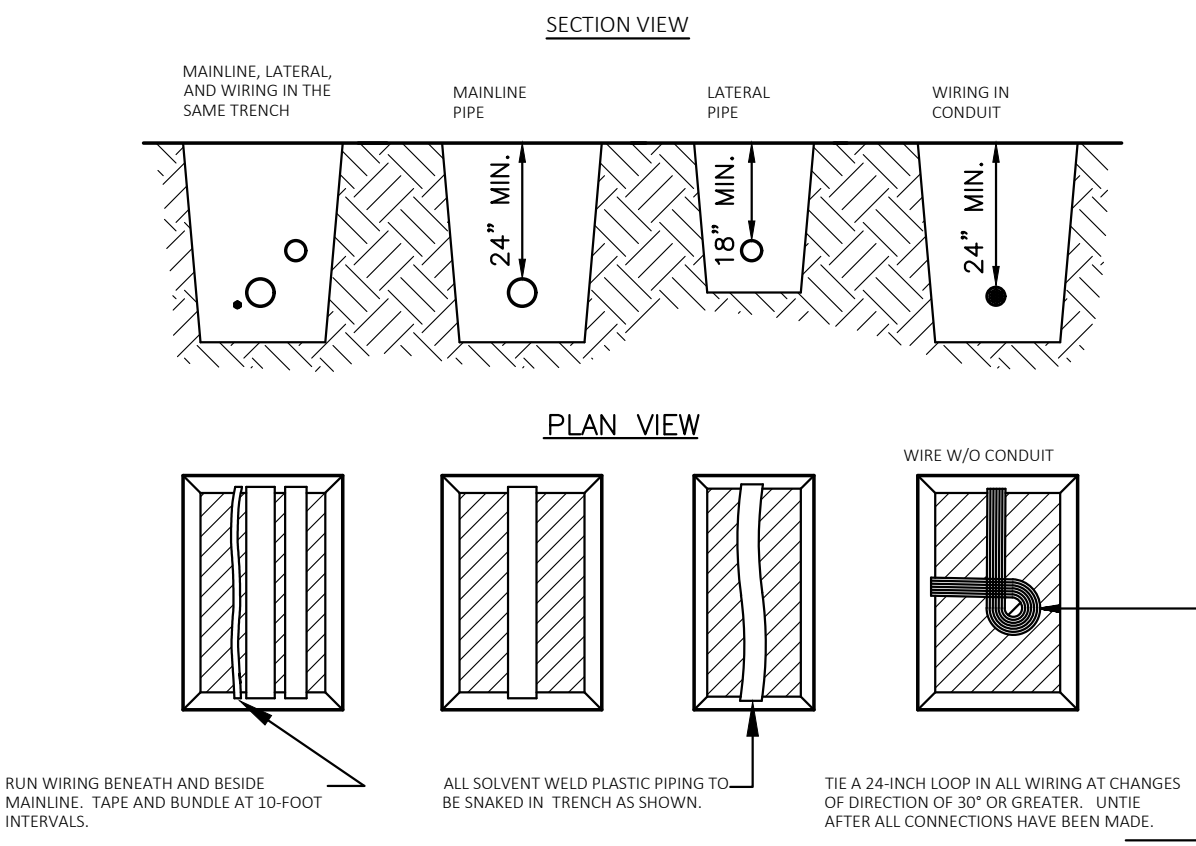

JOB # 30898 DPA-MWG, 30898-LP.dwg LAST SAVED BY: BIKALDRUM LOCATION: P:\30000\30898,0 Drawings Design (Rev-3) 30898-LP.dwg

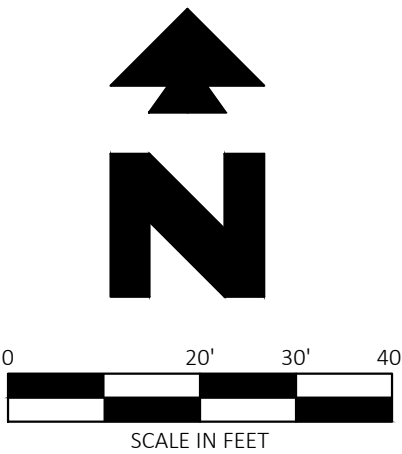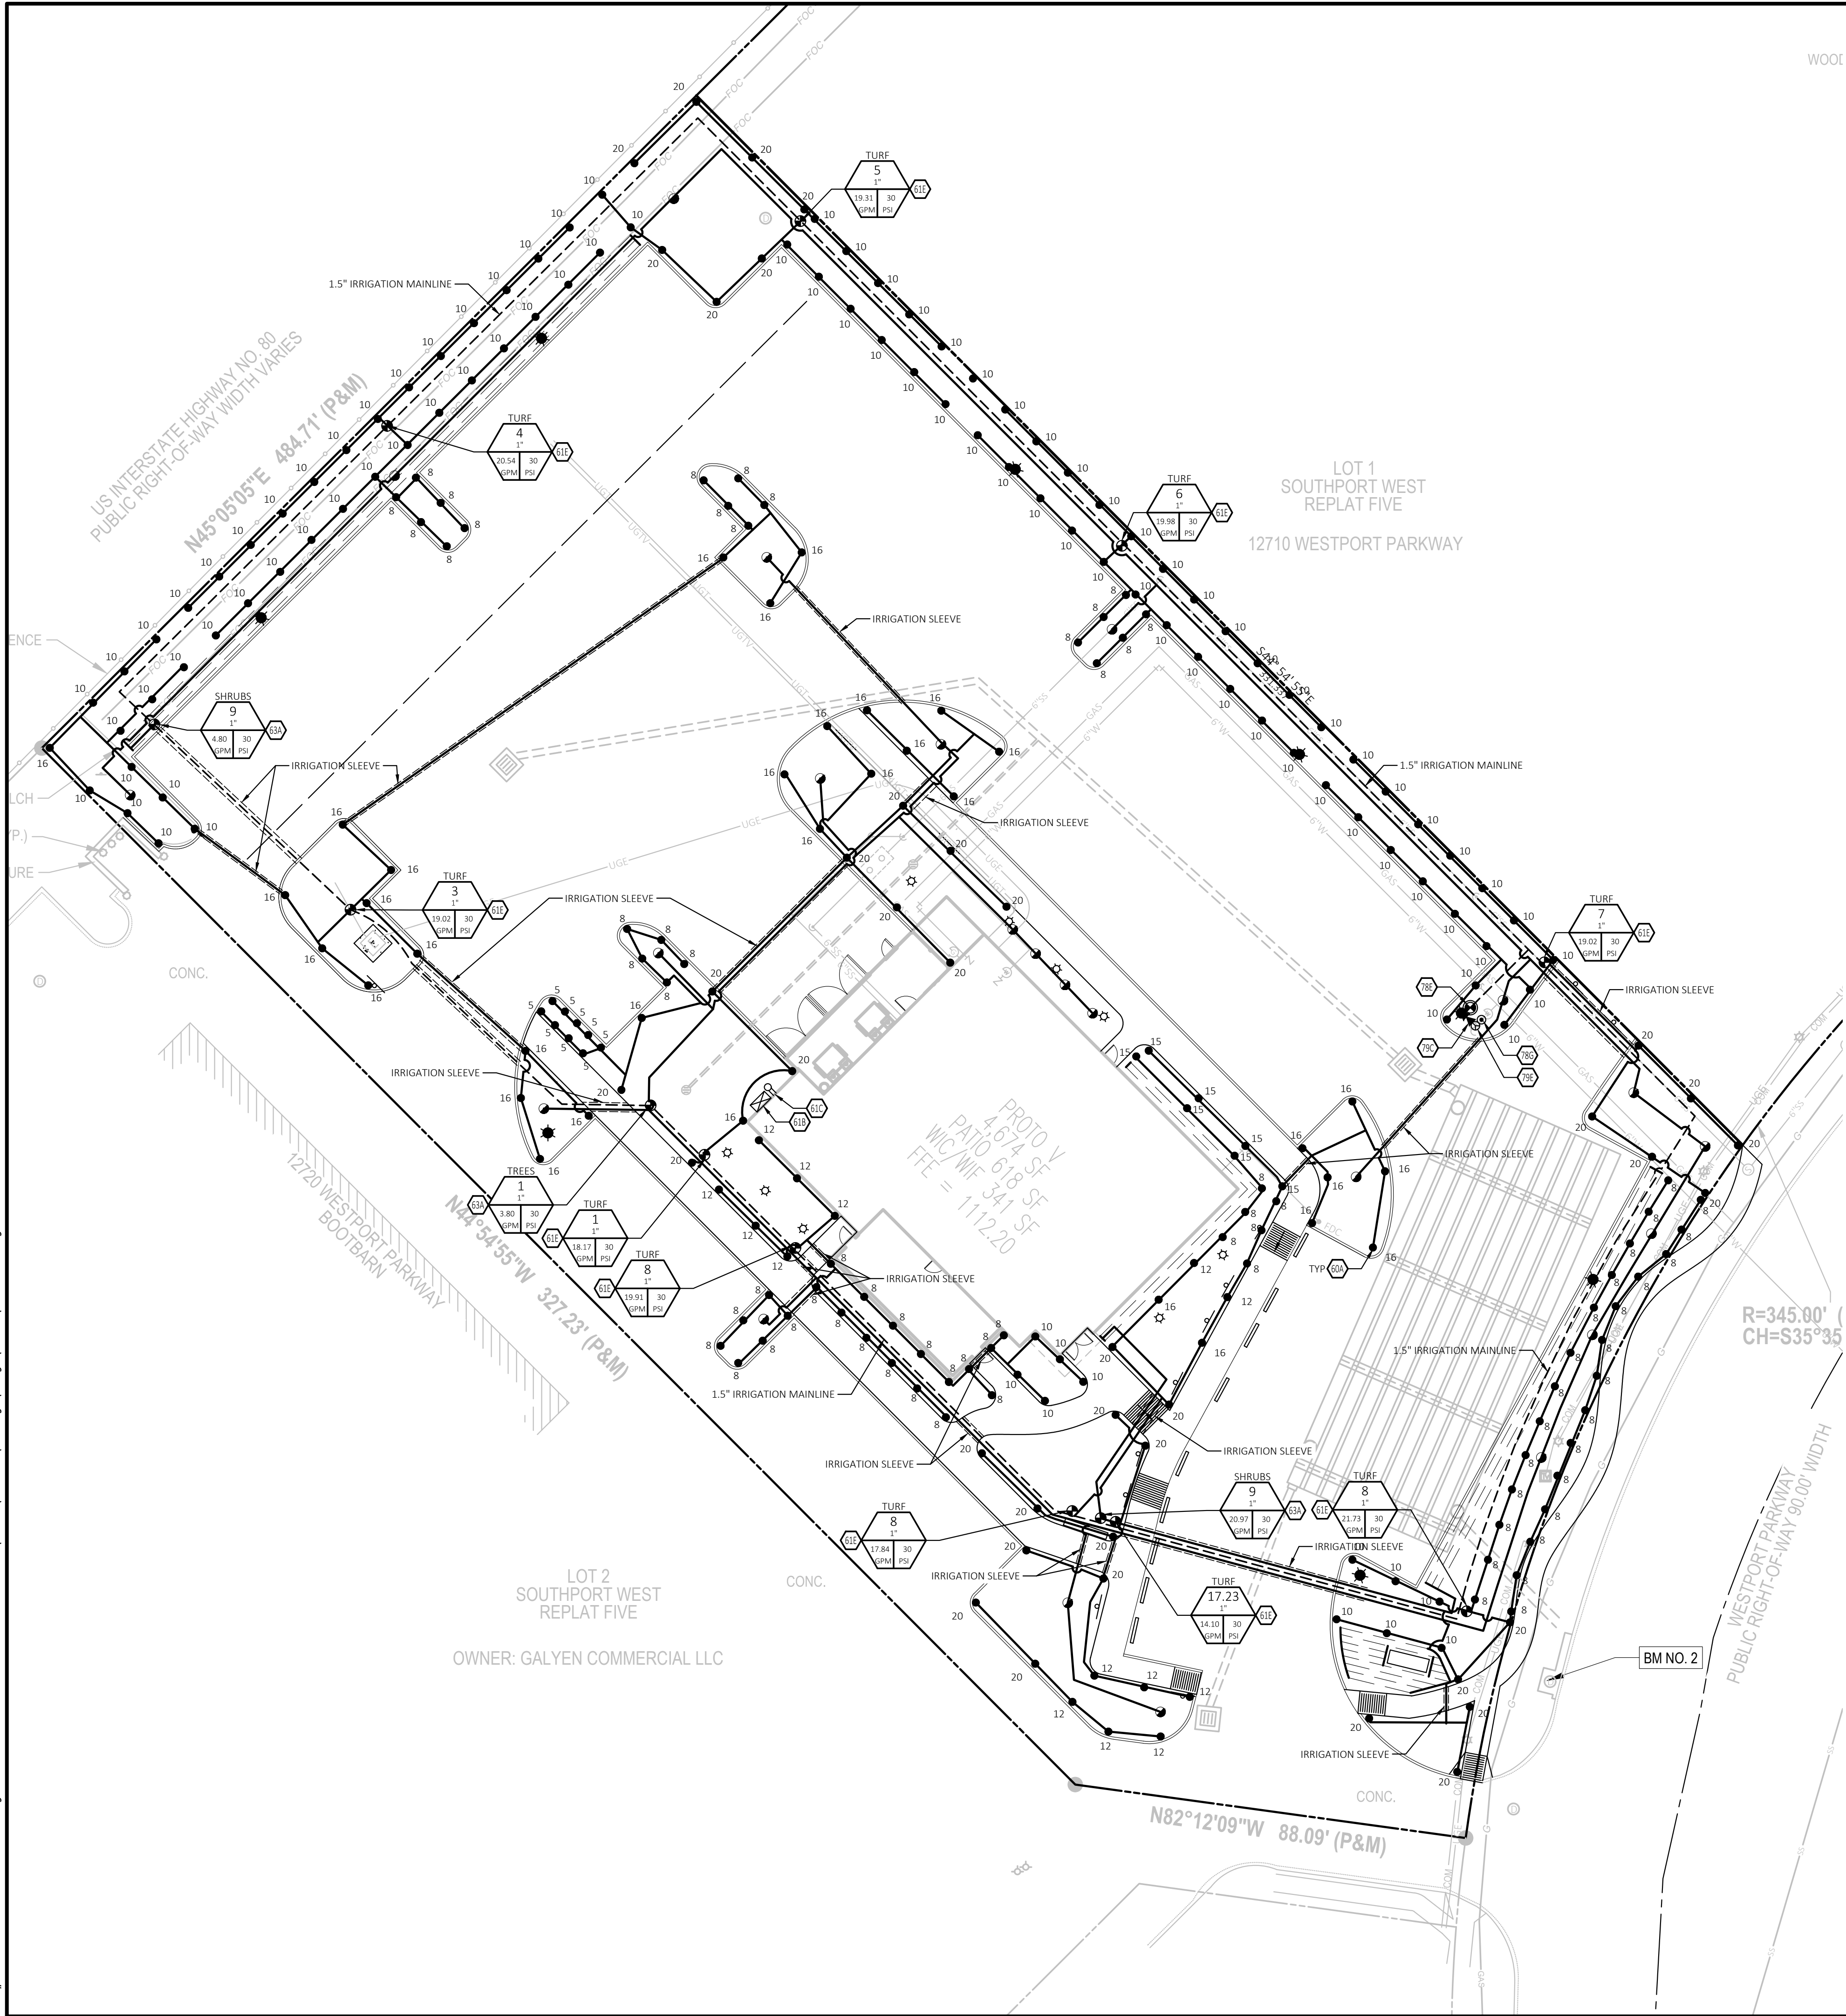

LEGEND

EXISTING			
	EAST OR ELECTRIC		OVERHEAD TELEPHONE
	NORTH		OVERHEAD TV
	OVERHEAD		SANITARY SEWER
	SOUTH OR SEWER		UNDERGROUND ELECTRIC
	TELEPHONE		UNDERGROUND ELECTRIC AND TELEPHONE
	WEST OR WATER		UNDERGROUND TV
	PROPERTY LINE		WATER
	RIGHT OF WAY LINE		TREE INFO
	STORM DRAIN		GAS
	X\"/>		OVERHEAD ELECTRIC
	OHE		OVERHEAD ELECTRIC AND TELEPHONE
	OHE&T		

PROPOSED			
	BOUNDARY LINE/RIGHT OF WAY LINE		
	STORM DRAIN		
	LATERAL LINE WITH SIZE DESIGNATION		
	MAIN LINE WITH SIZE DESIGNATION		
	SLEEVING		
	ZONE DESIGNATION		
	VALVE SIZE		
	DESIGN PRESSURE - POUNDS PER SQUARE INCH		
	DESIGN DEMAND - GALLONS PER MINUTE		

IRRIGATION NOTES	
91C	THRUST BLOCKING (NOT SHOWN ON PLAN)
60A	SPRAY HEAD. SEE NOZZLE LIST FOR HEAD AND NOZZLE DESCRIPTION.
61B	CONTROLLER AND VALVES. RAINBIRD ESP-LX-12 STATIONS.
61C	RAIN SENSOR & FREEZE SENSOR.
61E	ELECTRIC VALVE AND BOX - PEB 100 (ZONE VALVE).
62C	MANUAL DRAIN VALVE (NOT SHOWN ON PLAN; INSTALL AT LOWEST POINT ON MAIN LINE).
62D	AUTOMATIC DRAIN VALVE (NOT SHOWN ON PLAN; INSTALL ON LOW AREAS AS NEEDED).
63A	1\"/>
64B	MAIN LINE SHOWN HERE FOR DRAWING PURPOSES ONLY; CONTRACTOR SHALL INSTALL MAIN LINE ETC. WITHIN PROPERTY.
78A	1\"/>
78C	CONDUIT FOR R.C.V. WIRES BY GENERAL CONTRACTOR, ROUTING TO CONTROL VALVES BY IRRIGATION CONTRACTOR. (NOT SHOWN ON PLAN; SEE NOTE D).
78E	MASTER CONTROL VALVE. RAINBIRD PEB-100 (1\"/>
78F	1.5\"/>
79C	BACK FLOW AND ENCLOSURE - 1\"/>
79E	Y-STRAINER - WILKINS - ZURN MODEL NO. 500. SEE ARCH. PLANS FOR EXACT LOCATION IN BUILDING.

IRRIGATION DETAILS	
61A	WIRE CONNECTION (NOT SHOWN ON PLAN. USE ON BELOW GRADE LOW VOLTAGE WIRING).
64A	IRRIGATION PIPE AND WIRE TRENCHING (NOT SHOWN ON PLAN).
79D	ON-SURFACE DRIP IRRIGATION. RAINBIRD XFD-09-18. - INSTALL PER MANUFACTURER'S SPECIFICATIONS. - FLUSH VALVES IN VALVE BOX SHALL BE INSTALLED AT THE LOW POINT IN THE FLUSH HEADER OR AT THE MID POINT OF THE LOOP LAYOUT. - HEADERS SHALL BE SPACED 4\"/>
79F	MULTI OUTLET EMITTER. - XBT-20-6 (2.0 GPH). 12 GPH PER TREE

SPRINKLER NOZZLE LIST		
KEY	QTY.	DESCRIPTION
20	39	1804-SAM-PRS-R17-24
16	41	1804-SAM-PRS-R13-18
12	14	1804-SAM-PRS-R12
10	102	1804-SAM-PRS-R10
8	76	1804-SAM-PRS-R8
5	9	1804-SAM-PRS-R5
15	6	1804-SAM-PRS-15SST

IRRIGATION PIPE SCHEDULE		
PIPE SIZE	MAX. SAFE FLOW G.P.M.	
3/4"	10	
1"	16	
1 1/2"	26	
1 3/4"	35	
2"	55	
2 1/2"	80	
3"	120	

NOTE:
IN SOME CASES, IRRIGATION PIPE SIZES SHOWN ON IRRIGATION PLANS ARE LARGER THAN THE SIZE SHOWN ON PIPE SCHEDULE DUE TO HYDRAULIC LOSSES.
USE PIPE SIZES AS SHOWN ON IRRIGATION PLANS IF APPLICABLE.

PRELIMINARY
NOT FOR
CONSTRUCTION

30898
CEI PROJECT NO.

10/19/18
INITIAL DATE

JDC
DPO

DMT
PM

BMW
DES

BMW
DRW

CEI

Engineering Associates, Inc.

ENGINEERS • PLANNERS
LANDSCAPE ARCHITECTS • ENVIRONMENTAL SCIENTISTS

3030 I-49 Freeway, Suite 100
Dallas, TX 75234

(972) 488-3737
FAX (972) 488-6732

HOOTERS

12710 WESTPORT PARKWAY
LA VISTA NEBRASKA



REV DATE
10/19/18
REV-3

SHEET NO.
18 OF 19

IRRIGATION PLAN

Disclaimer

This architectural lighting submittal is provided only for informational purposes and to help the customer or end-user (as applicable) understand how various sections of linear fixtures connect to each other and how they mount to the ceiling. This lighting submittal is strictly based on the information provided to Acuity Brands, and is provided without warranty as to accuracy, completeness, reliability or otherwise. If the information (including but not limited to floor-plans, reflected ceiling plans, electrical plans and specifications) provided to Acuity Brands is incomplete or not current (i.e., newer versions exist), the accuracy of proposed design may be adversely affected. Once this lighting submittal is received by the customer or end-user (as applicable), it is the obligation of the customer or end-user (as applicable) to consult with a professional engineering advisor to determine whether the proposed design meets the applicable project requirements for lighting system performance, code compliance, safety, suitability and effectiveness for use in a particular application. In no event will Acuity Brands be responsible for any loss resulting from any use of any information contained in this lighting submittal.

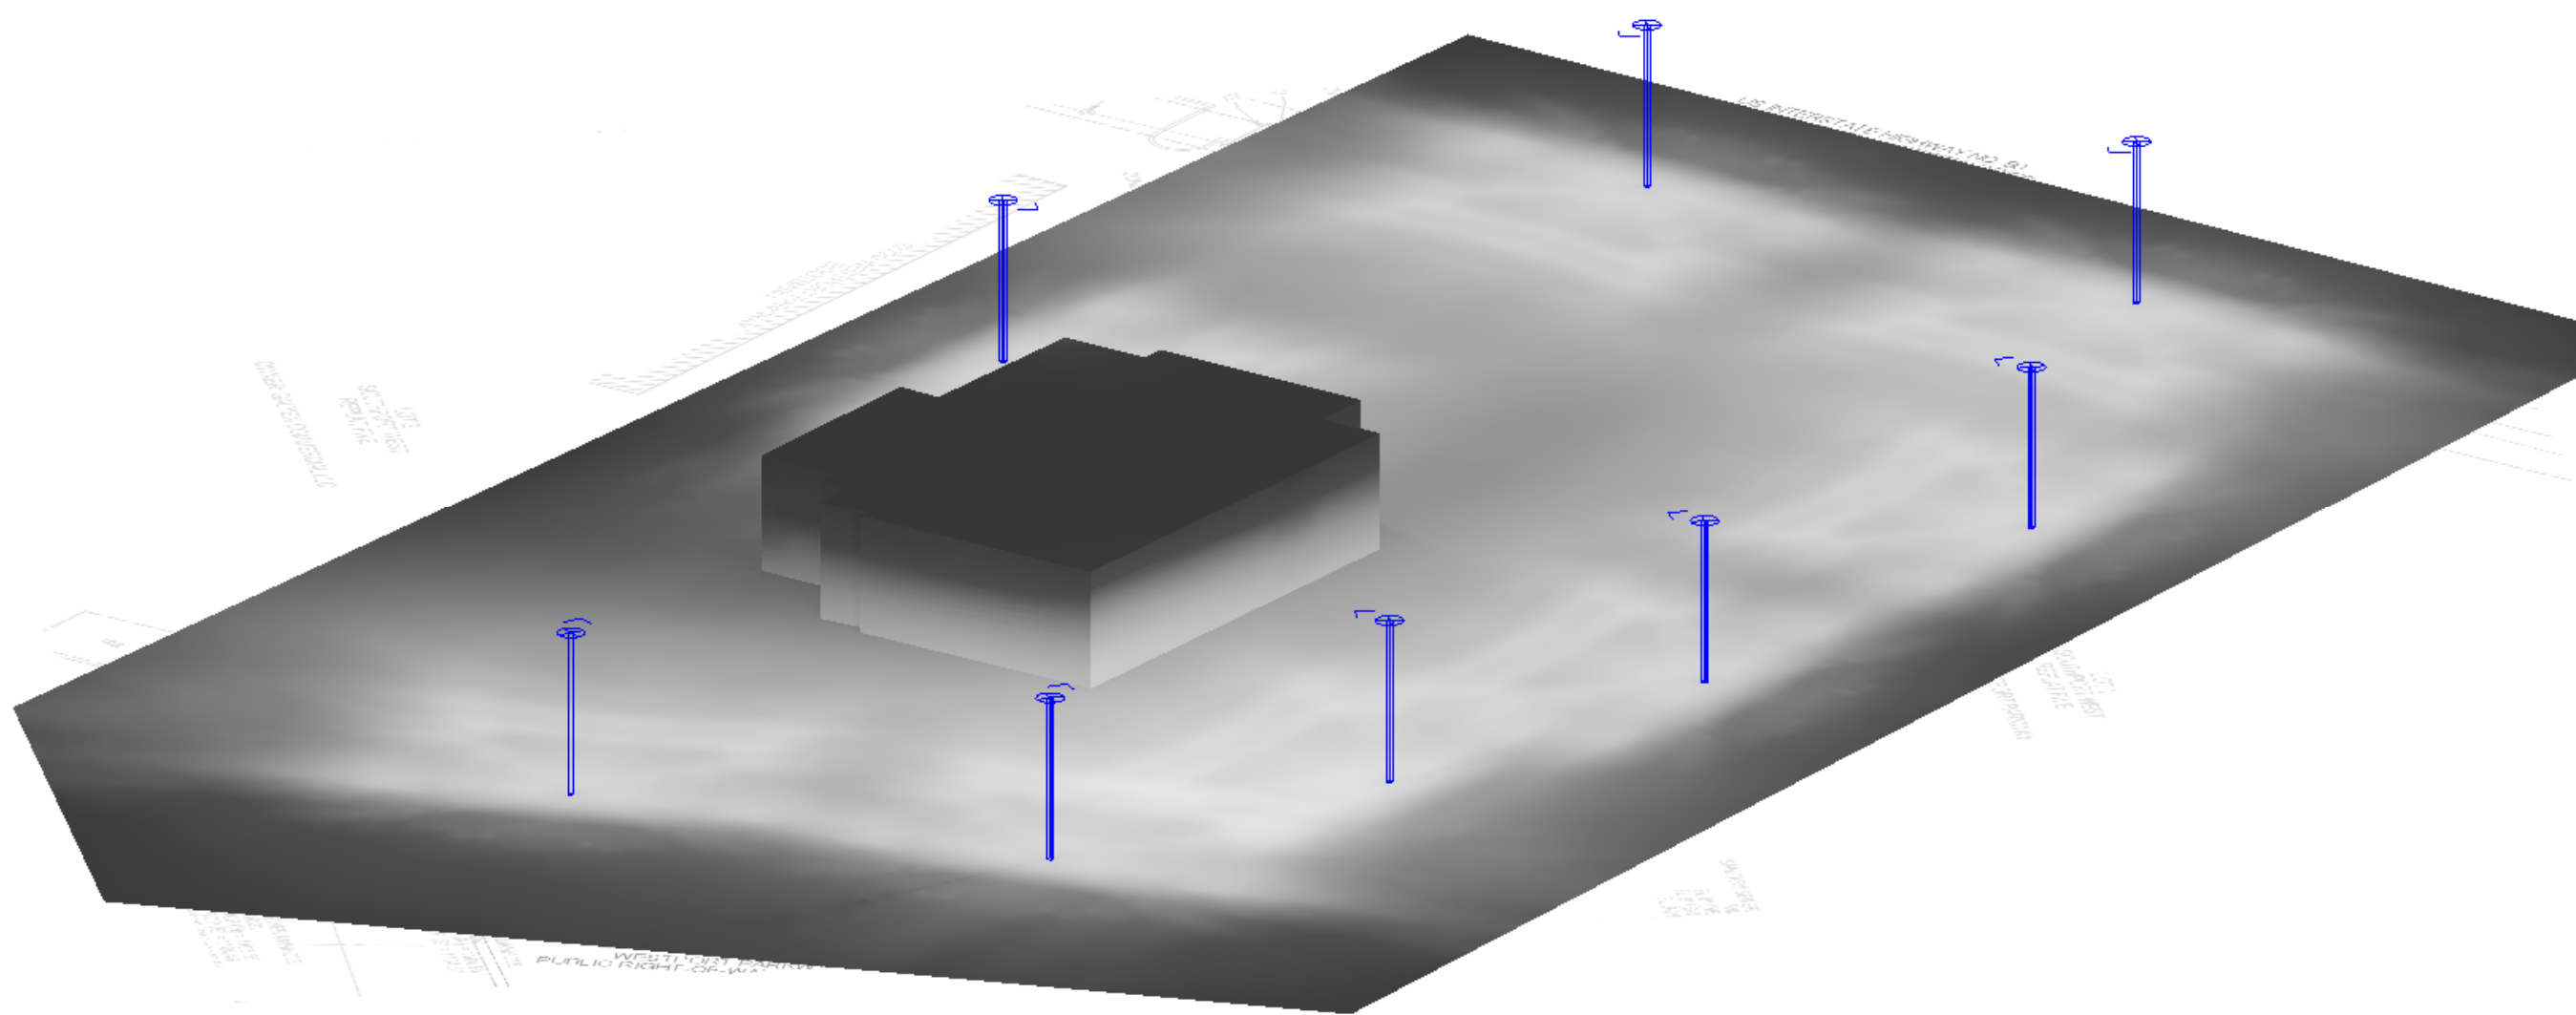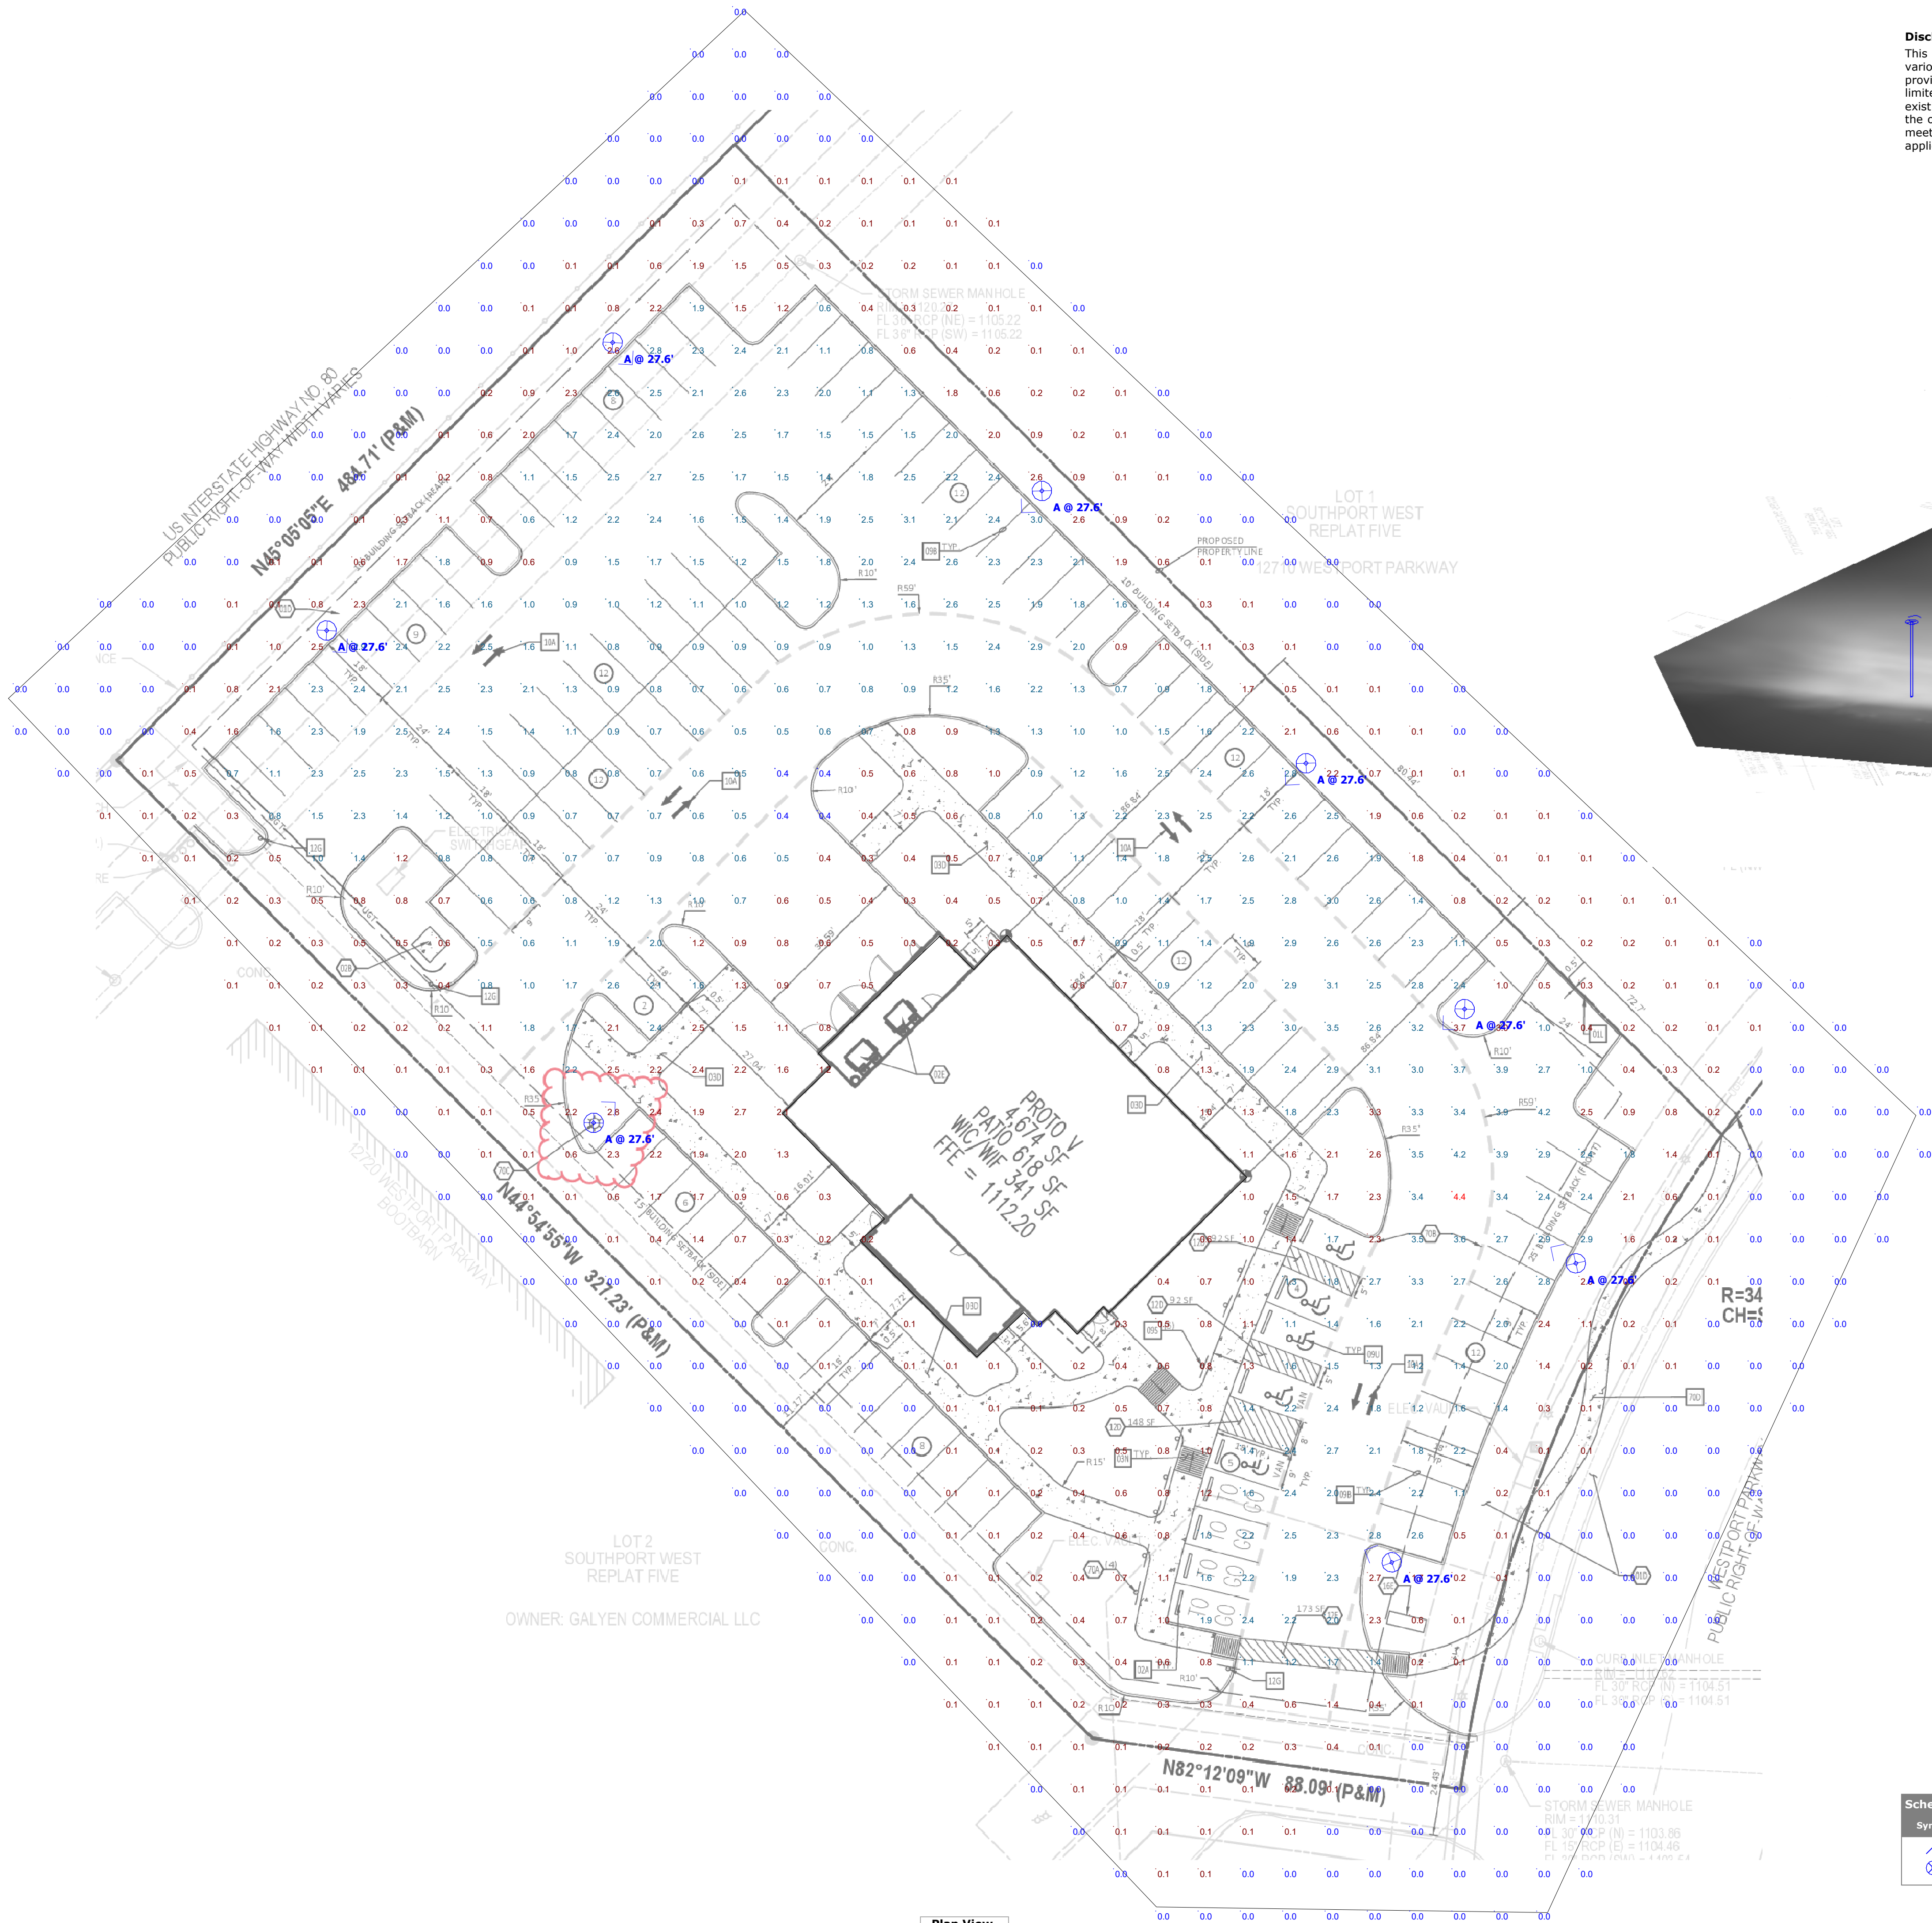

View #2

Note

1. Readings shown are based on a total LLF of as shown at grade. Data references the extrapolated performance projections in a 25% ambient based on 10,000 hrs of LED testing (per IESNA LM-80-08) and projected per IESNA TM-21-11).
2. Please refer to the "Plan View" for mounting heights.
3. Product information can be obtained at www.Lithonia.com or through your local agency.

Statistics						
Description	Symbol	Avg	Max	Min	Max/Min	Avg/Min
Parking Summary	◇	1.8 fc	4.4 fc	0.4 fc	11:0:1	4.5:1
Spill Light Summary	+	0.9 fc	4.4 fc	0.0 fc	N/A	N/A

Schedule											
Symbol	Label	Quantity	Manufacturer	Catalog Number	Description	Lamp	Number Lamps	Filename	Lumens Per Lamp	Light Loss Factor	Wattage
	A	8	Antique Street Lamps	EM25-400M MOG GCF SR4S	EUROTOQUE ARCHITECTURAL LUMINAIRE WITH SR4S REFLECTOR, CLEAR FLAT GLASS LENS.	ONE 400-WATT CLEAR E028 METAL HOUS. HORIZONTAL POS.	1	EM25_400M_MOG_GCF_SR4S.CIG	32000	0.72	446.2

Designer
R.Cunningham
Date
9/24/2018
Scale
As Shown
Drawing No.
81965-1
Summary